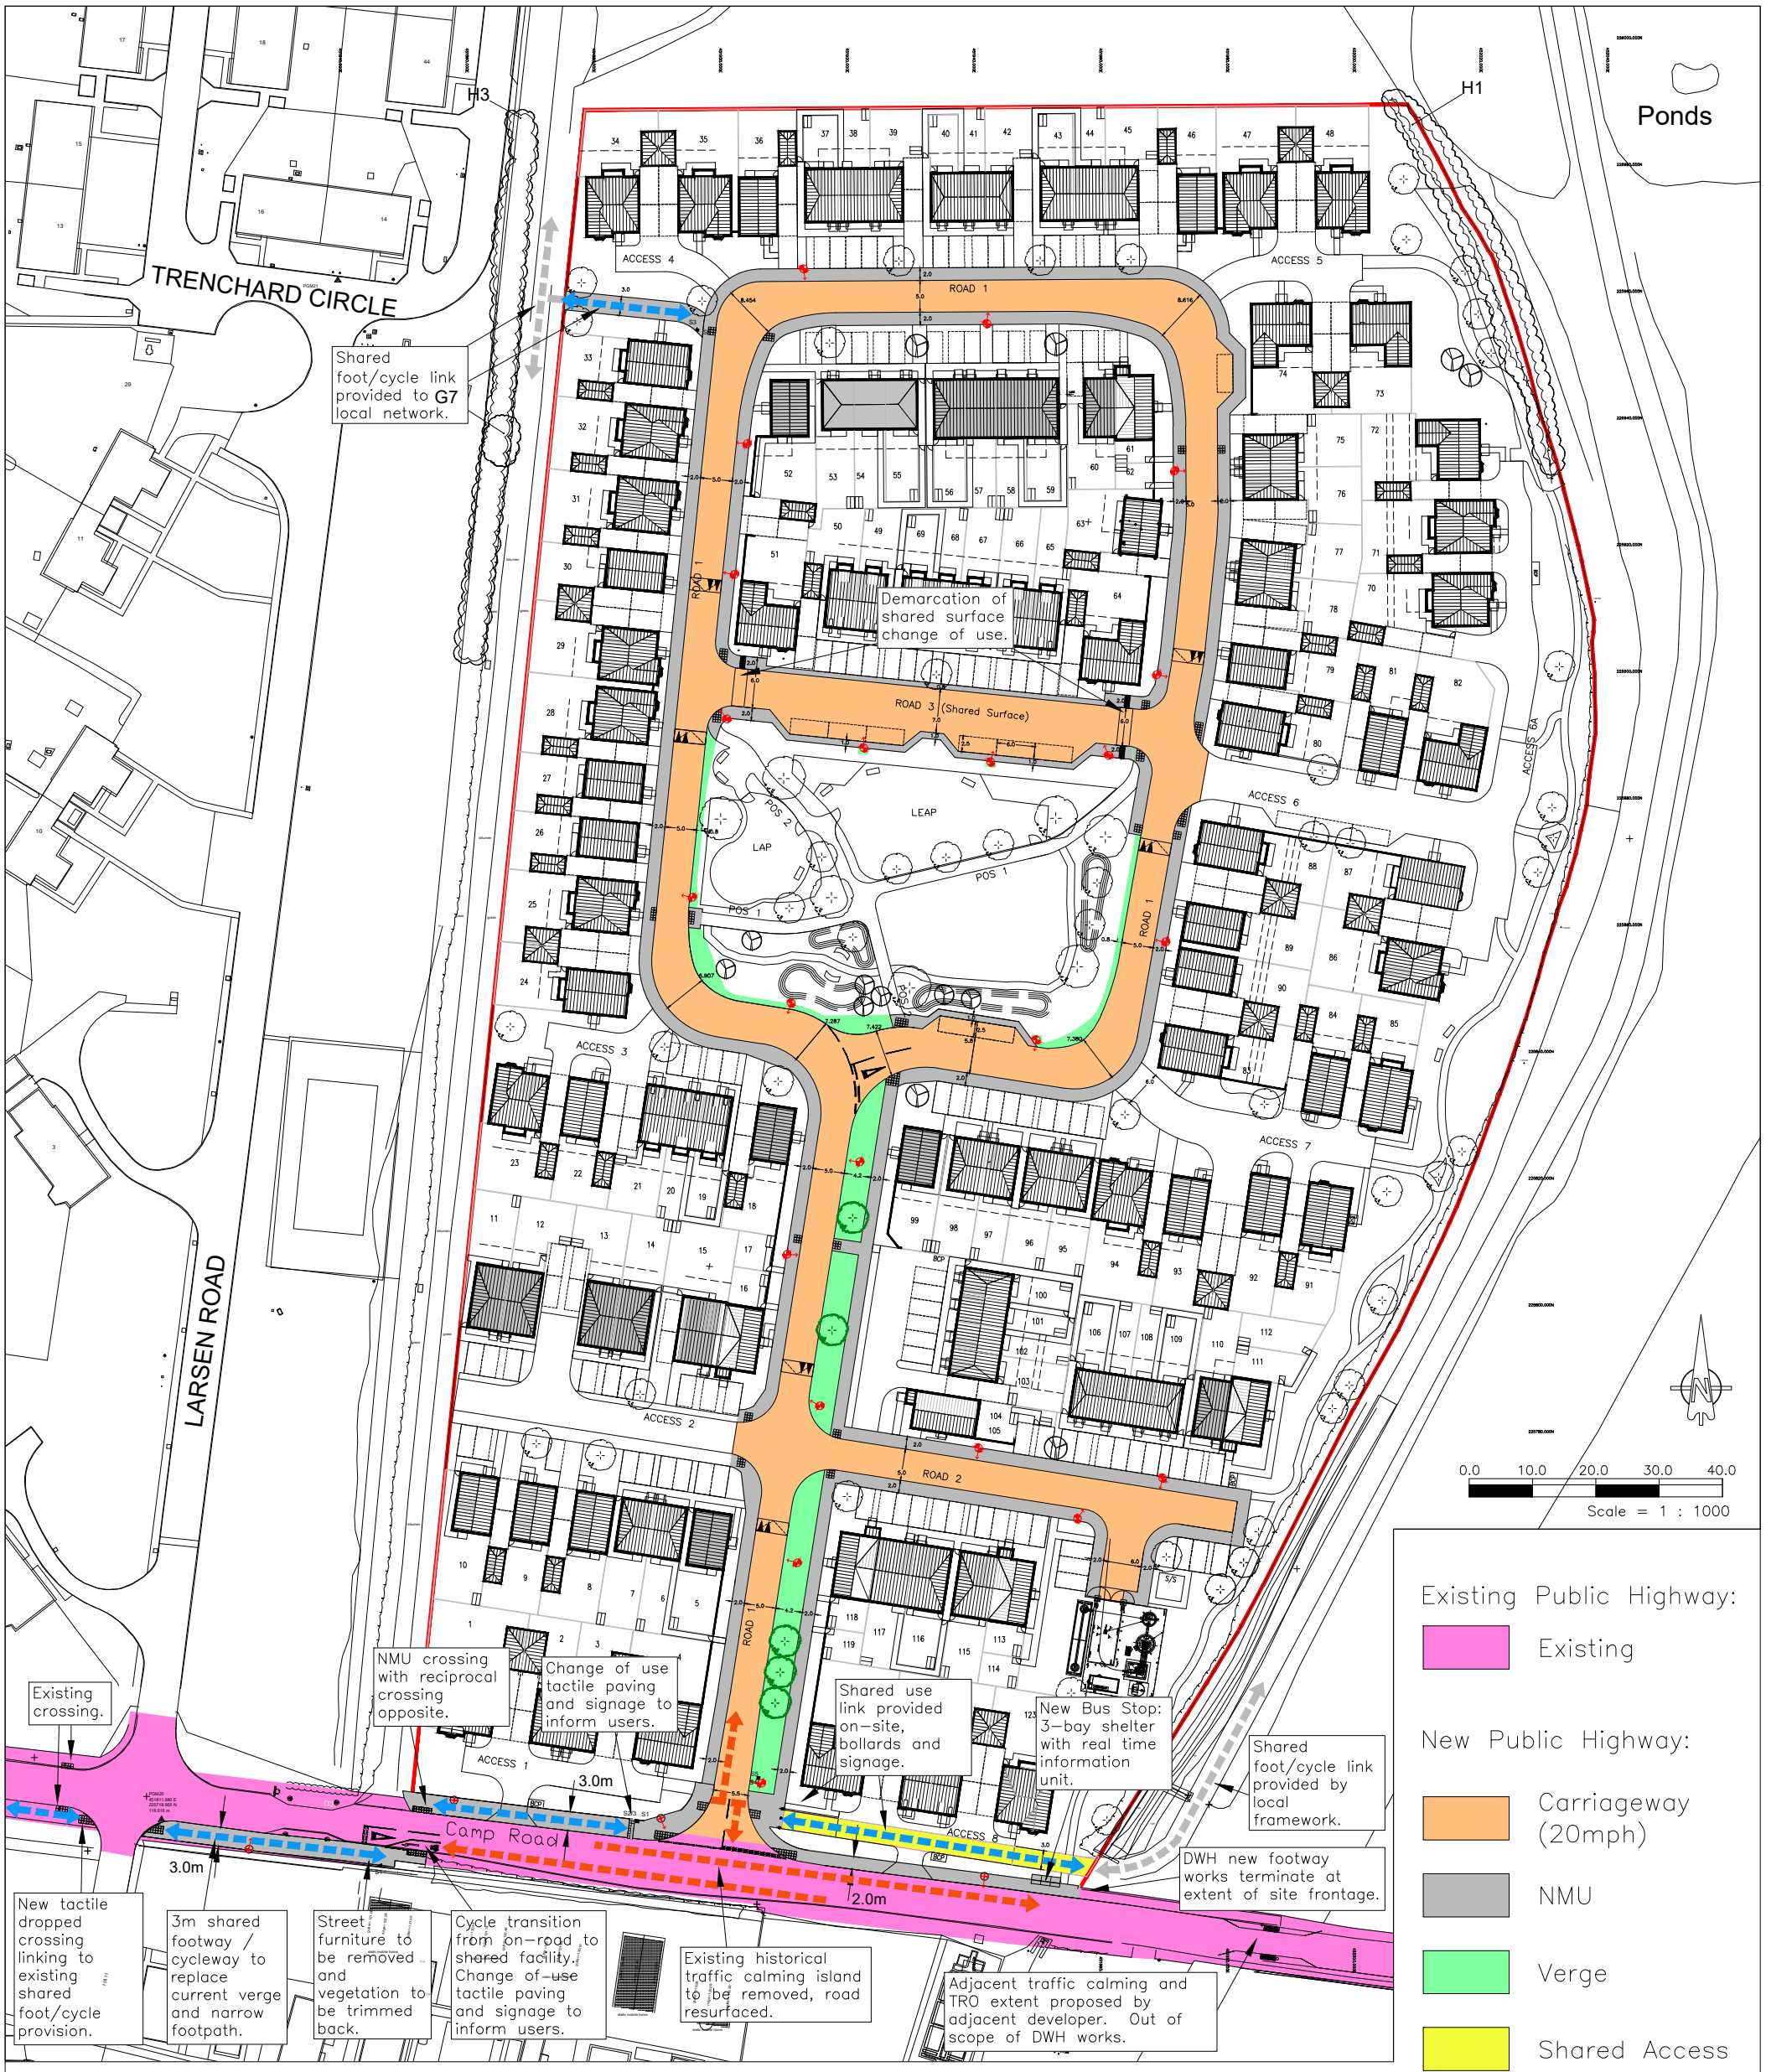


Project	Camp Road, Upper Heyford
Title	TRO Plan

MJA CONSULTING
CIVIL & STRUCTURAL ENGINEERS

Scale: 1:1000 @ A3			Status: FOR INFORMATION
Drawn: AJW	Project Engineer AJW	MJA Project No: 6843	Date: 01/12/2025
Drawing Number: 6843-MJA-SW-XX-DR-C-613			Rev: -