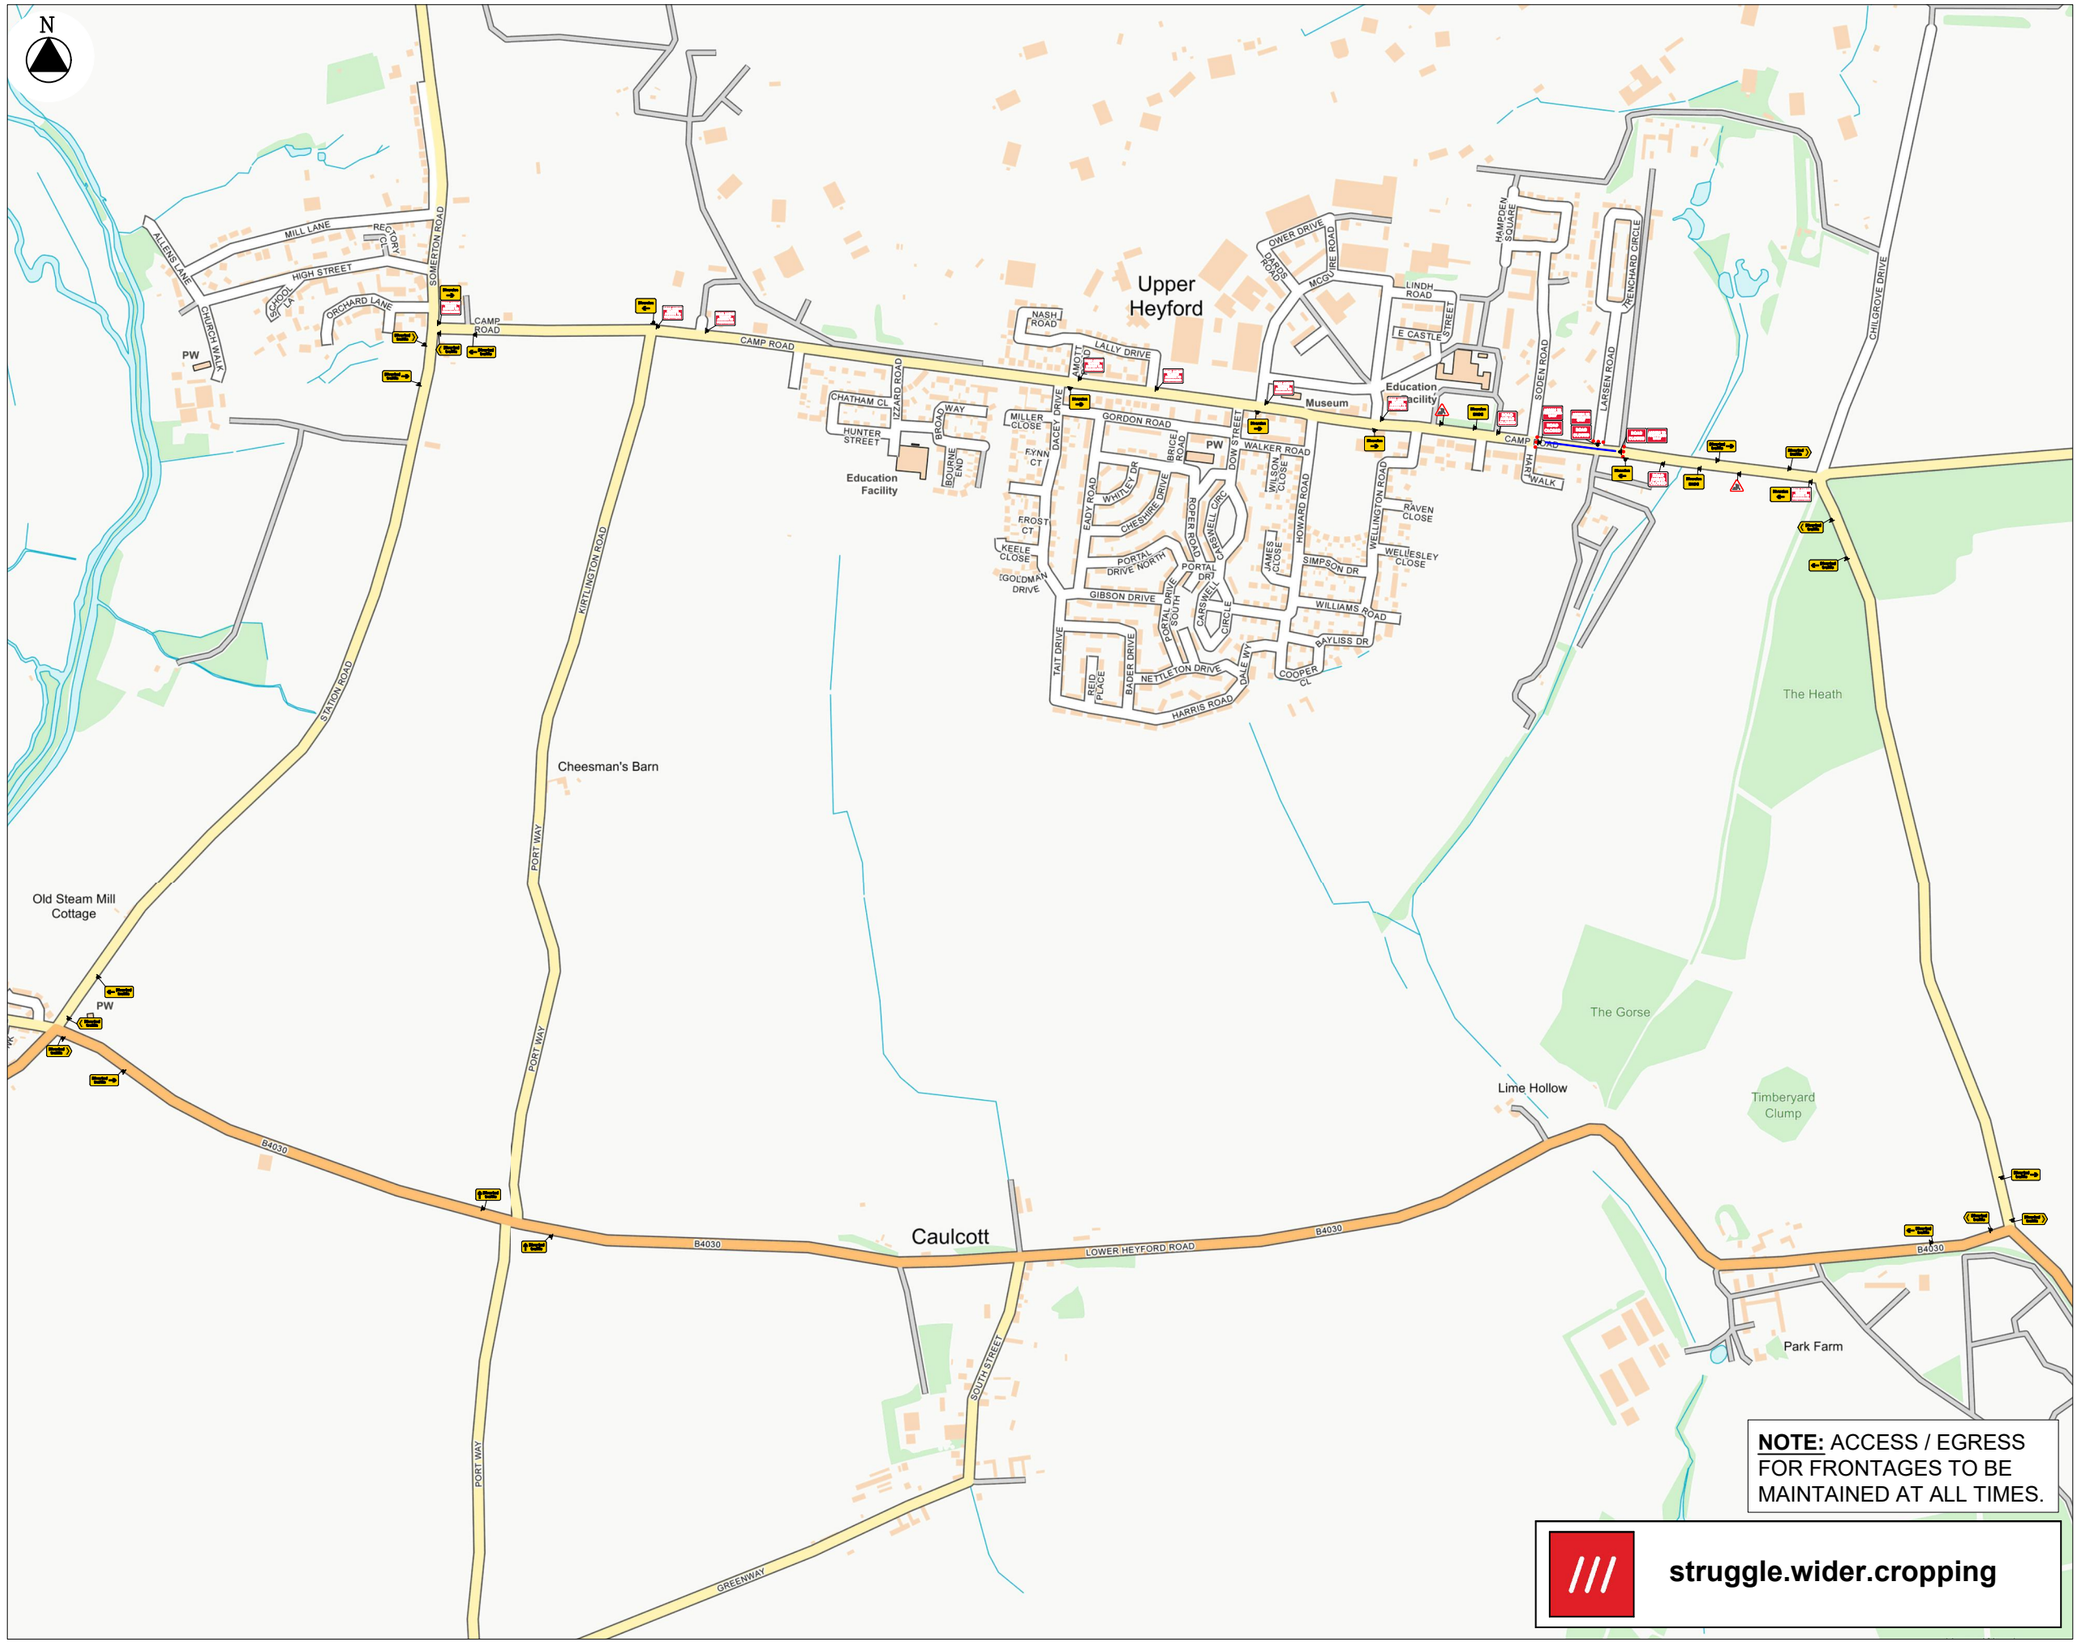


NOTE: ACCESS / EGRESS FOR FRONTAGES TO BE MAINTAINED AT ALL TIMES.

///

struggle.wider.cropping

SIGNAL
TRAFFIC MANAGEMENT DESIGN

SAFETY BY DESIGN

www.signaltrafficmanagement.co.uk Tel: 01562 825 557

NOTES

- TRAFFIC SIGN
- TRAFFIC CONE
- WORK AREA
- DIVERSION
- DIVERSION ROUTE
- ONE WAY SYSTEM

Qty: 8 Ref: 13-9 Schedule 13 : Temporary Sign	
Qty: 3 Ref: 13-9 Schedule 13 : Temporary Sign	
Qty: 2 Ref: 2702 End of temporary diversion route	
Qty: 4 Ref: 2702 Start of temporary diversion route	
Qty: 3 Ref: 2702 Start of temporary diversion route	
Qty: 4 Ref: 2703 Direction of temporary diversion route from junction ahead	
Qty: 4 Ref: 2703 Direction of temporary diversion route from junction ahead	
Qty: 2 Ref: 2703 Direction of temporary diversion route from junction ahead	
Qty: 4 Ref: 2704 Direction of temporary diversion route	
Qty: 4 Ref: 2704 Direction of temporary diversion route	
Qty: 2 Ref: 7001 Road works ahead	
Qty: 3 Ref: 7010-FP-13-9 Nature of temporary hazard ahead - Road Closed	
Qty: 2 Ref: 7010.1 Nature of temporary hazard ahead - Road Ahead Closed	

CAMP ROAD

Speed of road	Minimum Sideways safety zone 0.5 M (min)	(S)
30	Minimum Longways safety zone 0.5 M (min)	(L)

DIVERSION ROUTE

CLOCKWISE: **CAMP ROAD, B4030, STATION ROAD**

ANTI CLOCKWISE: **STATION ROAD, B4030, CAMP ROAD**

TOTAL NUMBER OF SIGNS: 45

CLIENT:

ECL Civil Engineering Ltd

SITE: Camp Road, Upper Heyford, OX25 5LS


GRID REF: 451811 , 225723

TITLE: Road Closure

SCALE AT A3:	DATE:	DRAWN:	CHECKED:
NTS	26/11/25	CM	GB

PROJECT NO:	DRAWING NO:	REVISION:
GR D4546	001	-

Copyright © Signal Traffic Management LTD

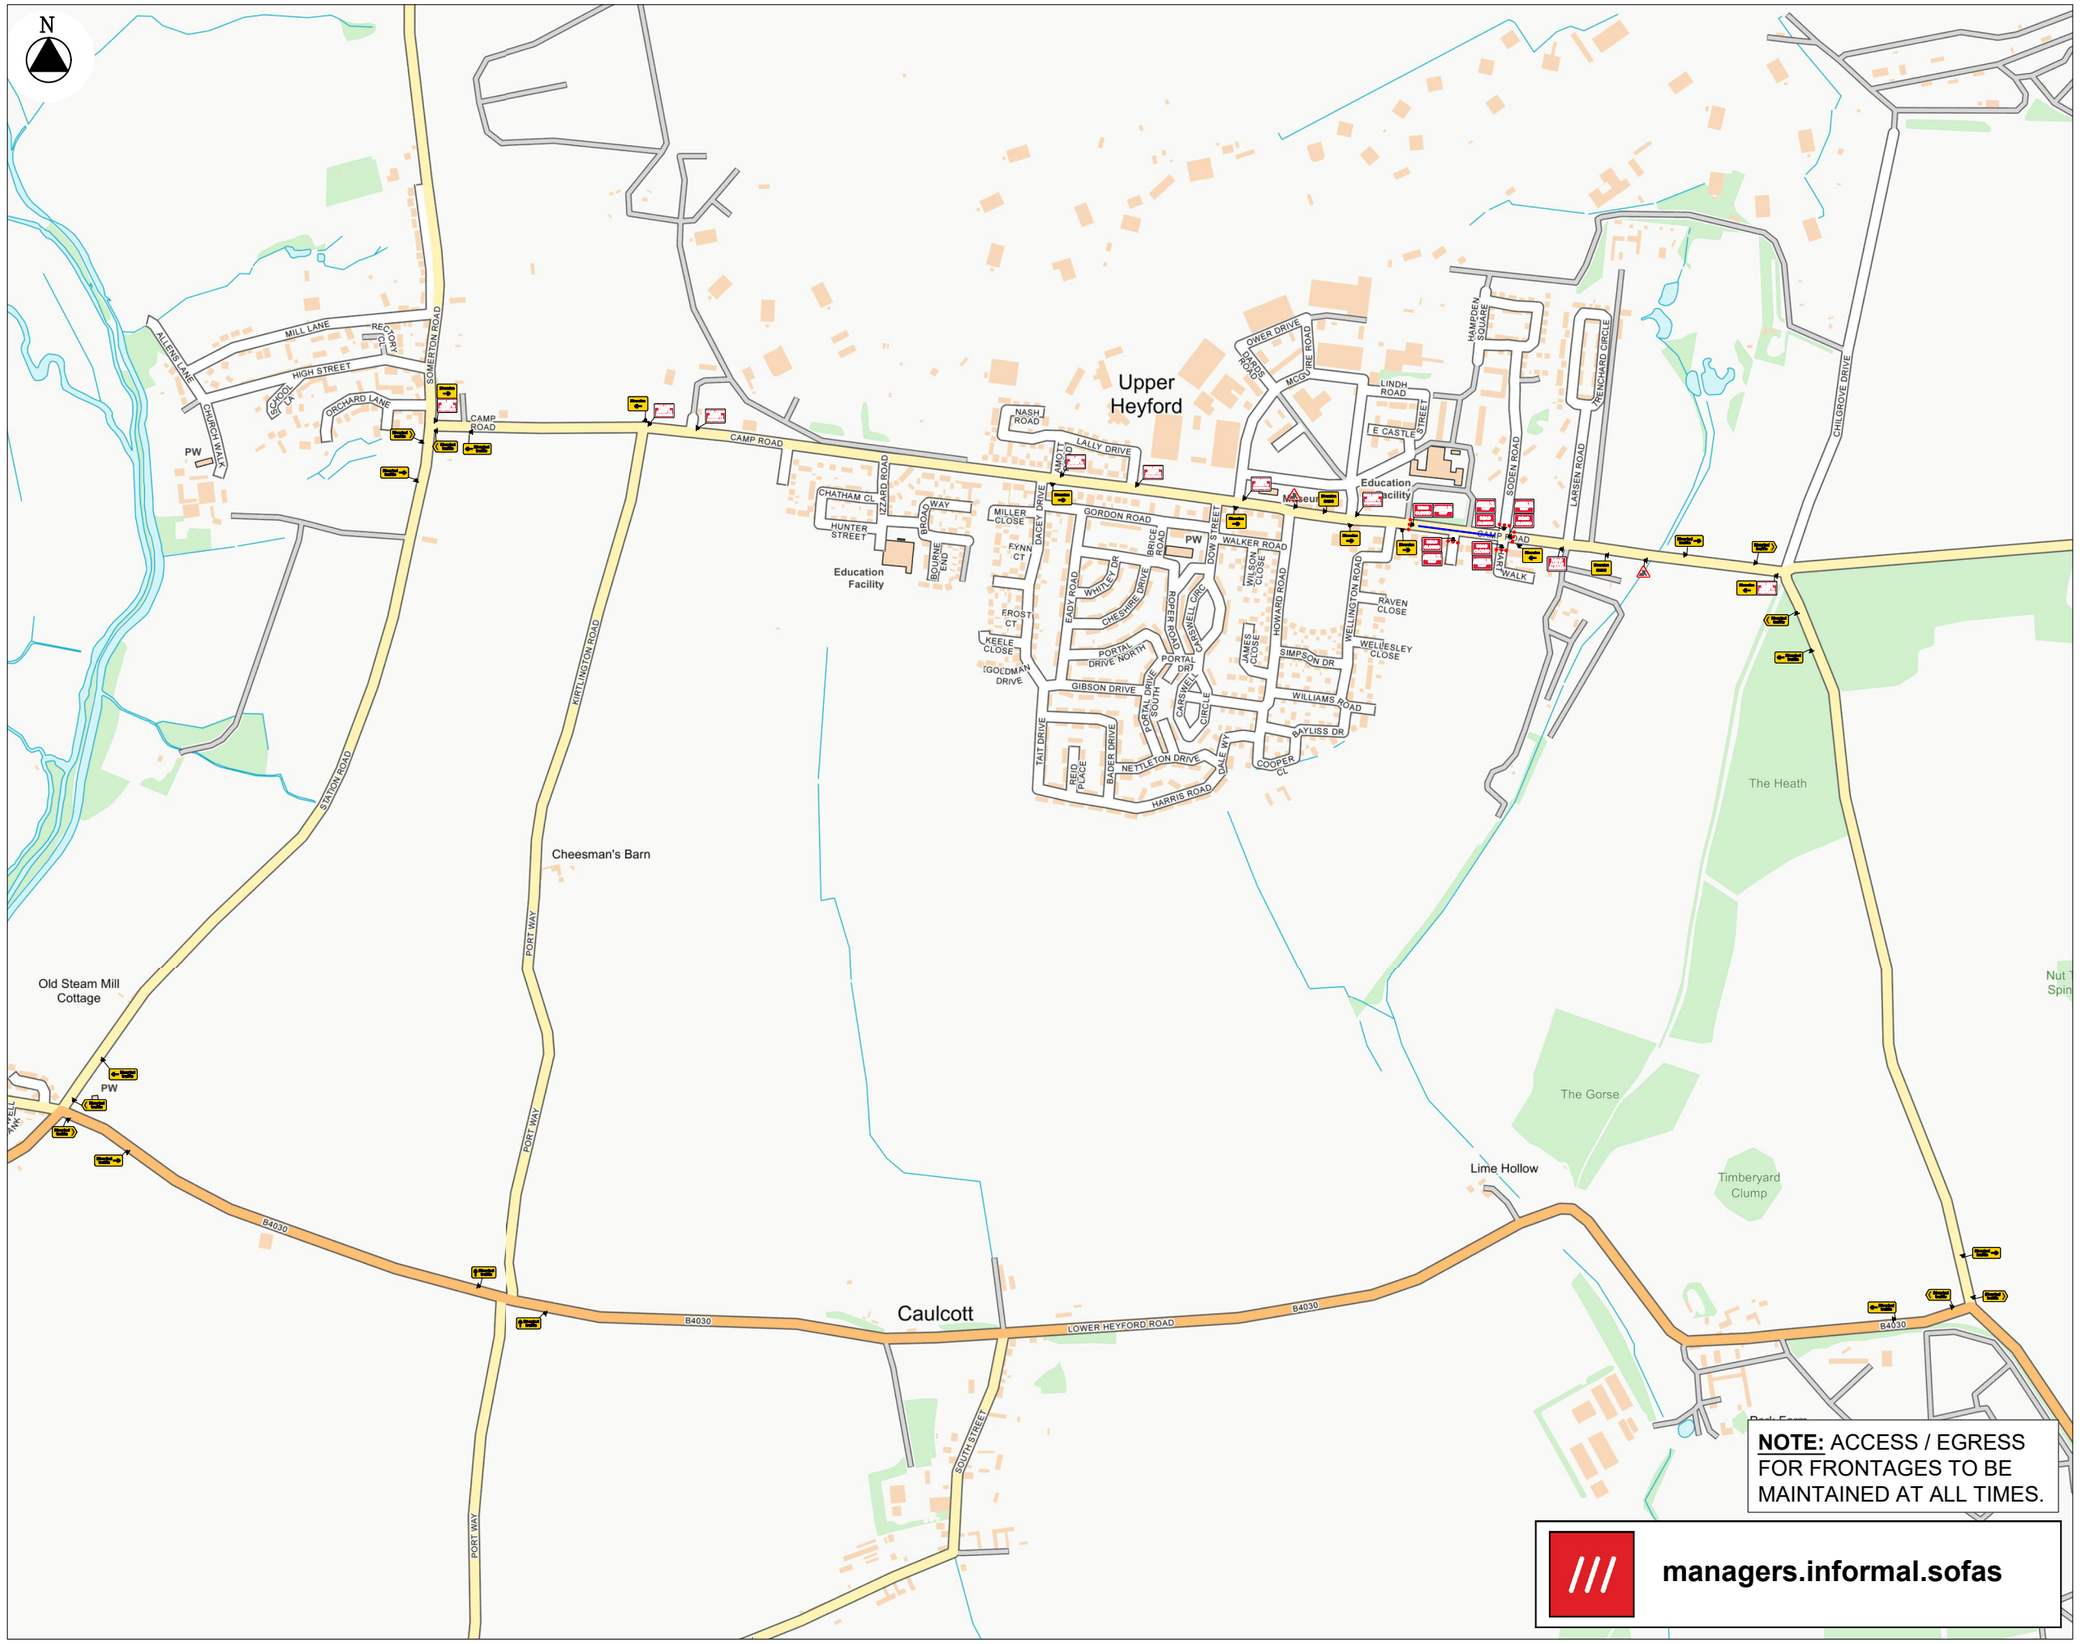

NOTE: ACCESS / EGRESS FOR FRONTAGES TO BE MAINTAINED AT ALL TIMES.

///

managers.informal.sofas

SIGNAL
TRAFFIC MANAGEMENT DESIGN

SAFETY BY DESIGN

www.signaltrafficmanagement.co.uk Tel: 01562 825 557

NOTES

- TRAFFIC SIGN
- TRAFFIC CONE
- WORK AREA
- DIVERSION
- DIVERSION ROUTE
- ONE WAY SYSTEM

Qty: 8 Ref: 13-9 Schedule 13 : Temporary Sign	Road Ahead Closed
Qty: 3 Ref: 13-9 Schedule 13 : Temporary Sign	Roads Ahead Closed
Qty: 2 Ref: 2702 End of temporary diversion route	Diversion ends
Qty: 4 Ref: 2702 Start of temporary diversion route	Diversion
Qty: 3 Ref: 2702 Start of temporary diversion route	Diversion
Qty: 4 Ref: 2703 Direction of temporary diversion route from junction ahead	Diverted traffic
Qty: 4 Ref: 2703 Direction of temporary diversion route from junction ahead	Diverted traffic
Qty: 2 Ref: 2703 Direction of temporary diversion route from junction ahead	Diverted traffic
Qty: 4 Ref: 2704 Direction of temporary diversion route	Diverted traffic
Qty: 4 Ref: 2704 Direction of temporary diversion route	Diverted traffic
Qty: 2 Ref: 7001 Road works ahead	
Qty: 3 Ref: 7010-FP-13-9 Nature of temporary hazard ahead - Road Closed	ROAD CLOSED
Qty: 2 Ref: 7010.1 Nature of temporary hazard ahead - Road Ahead Closed	ROAD AHEAD CLOSED

CAMP ROAD

Speed of road	Minimum Sideways safety zone 0.5 M (min)	(S)
30	Minimum Longways safety zone 0.5 M (min)	(L)

DIVERSION ROUTE

CLOCKWISE: **CAMP ROAD, B4030, STATION ROAD**

ANTI CLOCKWISE: **STATION ROAD, B4030, CAMP ROAD**

TOTAL NUMBER OF SIGNS: 45

CLIENT:

ECL Civil Engineering Ltd

SITE: Camp Road, Upper Heyford, OX25 5LS


GRID REF: 451568 , 225756

TITLE: Road Closure

SCALE AT A3:	DATE:	DRAWN:	CHECKED:
NTS	26/11/25	CM	GB

PROJECT NO:	DRAWING NO:	REVISION:
GR D4546	002	-

Copyright © Signal Traffic Management LTD

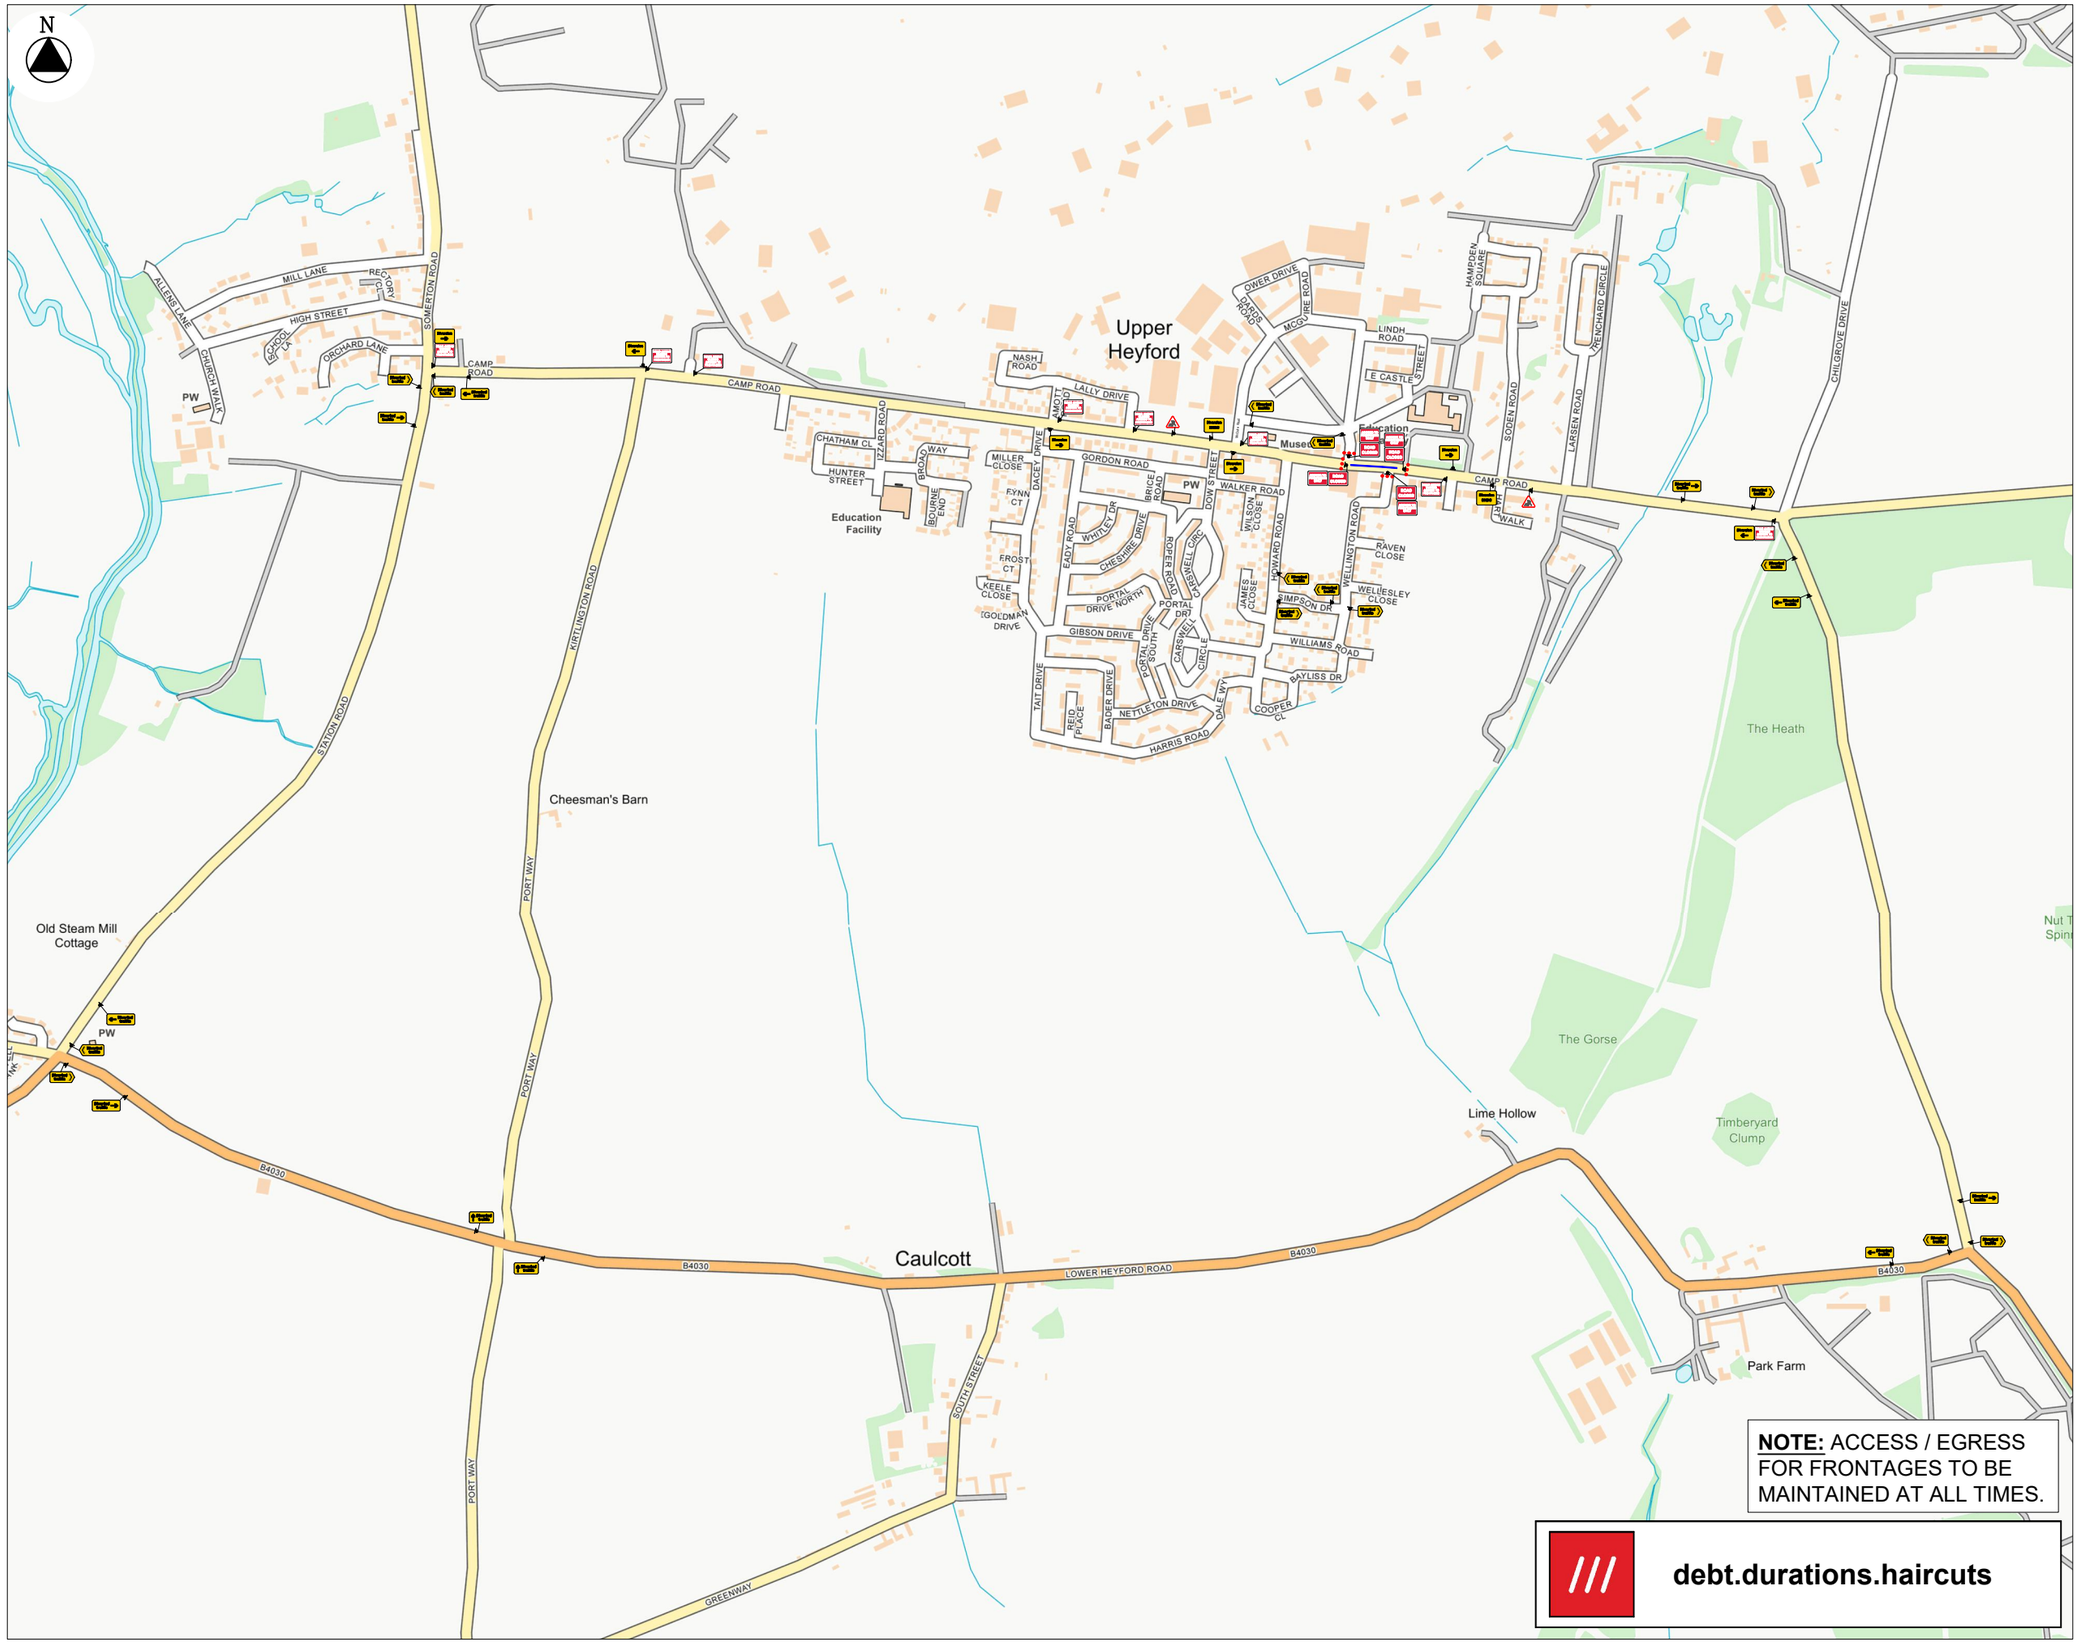

NOTE: ACCESS / EGRESS FOR FRONTAGES TO BE MAINTAINED AT ALL TIMES.

///

debt.durations.haircuts

SIGNAL
TRAFFIC MANAGEMENT DESIGN

SAFETY BY DESIGN

www.signaltrafficmanagement.co.uk Tel: 01562 825 557

NOTES

- TRAFFIC SIGN
- TRAFFIC CONE
- WORK AREA
- DIVERSION
- DIVERSION ROUTE
- ONE WAY SYSTEM

Qty: 8 Ref: 13-9 Schedule 13 : Temporary Sign	ROAD WORKS AHEAD
Qty: 3 Ref: 13-9 Schedule 13 : Temporary Sign	ROAD WORKS AHEAD
Qty: 2 Ref: 2702 End of temporary diversion route	Diversion ends
Qty: 4 Ref: 2702 Start of temporary diversion route	Diversion
Qty: 3 Ref: 2702 Start of temporary diversion route	Diversion
Qty: 4 Ref: 2703 Direction of temporary diversion route from junction ahead	Diverted traffic
Qty: 4 Ref: 2703 Direction of temporary diversion route from junction ahead	Diverted traffic
Qty: 2 Ref: 2703 Direction of temporary diversion route from junction ahead	Diverted traffic
Qty: 4 Ref: 2704 Direction of temporary diversion route	Diverted traffic
Qty: 4 Ref: 2704 Direction of temporary diversion route	Diverted traffic
Qty: 2 Ref: 7001 Road works ahead	
Qty: 3 Ref: 7010-FP-13-9 Nature of temporary hazard ahead - Road Closed	ROAD CLOSED
Qty: 2 Ref: 7010.1 Nature of temporary hazard ahead - Road Ahead Closed	ROAD AHEAD CLOSED

CAMP ROAD

Speed of road	Minimum Sideways safety zone 0.5 M (min)	(S)
30	Minimum Longways safety zone 0.5 M (min)	(L)

DIVERSION ROUTE

CLOCKWISE: **CAMP ROAD, B4030, STATION ROAD**

ANTI CLOCKWISE: **STATION ROAD, B4030, CAMP ROAD**

TOTAL NUMBER OF SIGNS: 45

CLIENT:

ECL Civil Engineering Ltd


SITE: Camp Road, Upper Heyford, OX25 5LS

GRID REF: 451420 , 225767

TITLE: Road Closure

SCALE AT A3:	DATE:	DRAWN:	CHECKED:
NTS	26/11/25	CM	GB
PROJECT NO:		DRAWING NO:	REVISION:
GR D4546		003	-

Copyright © Signal Traffic Management LTD

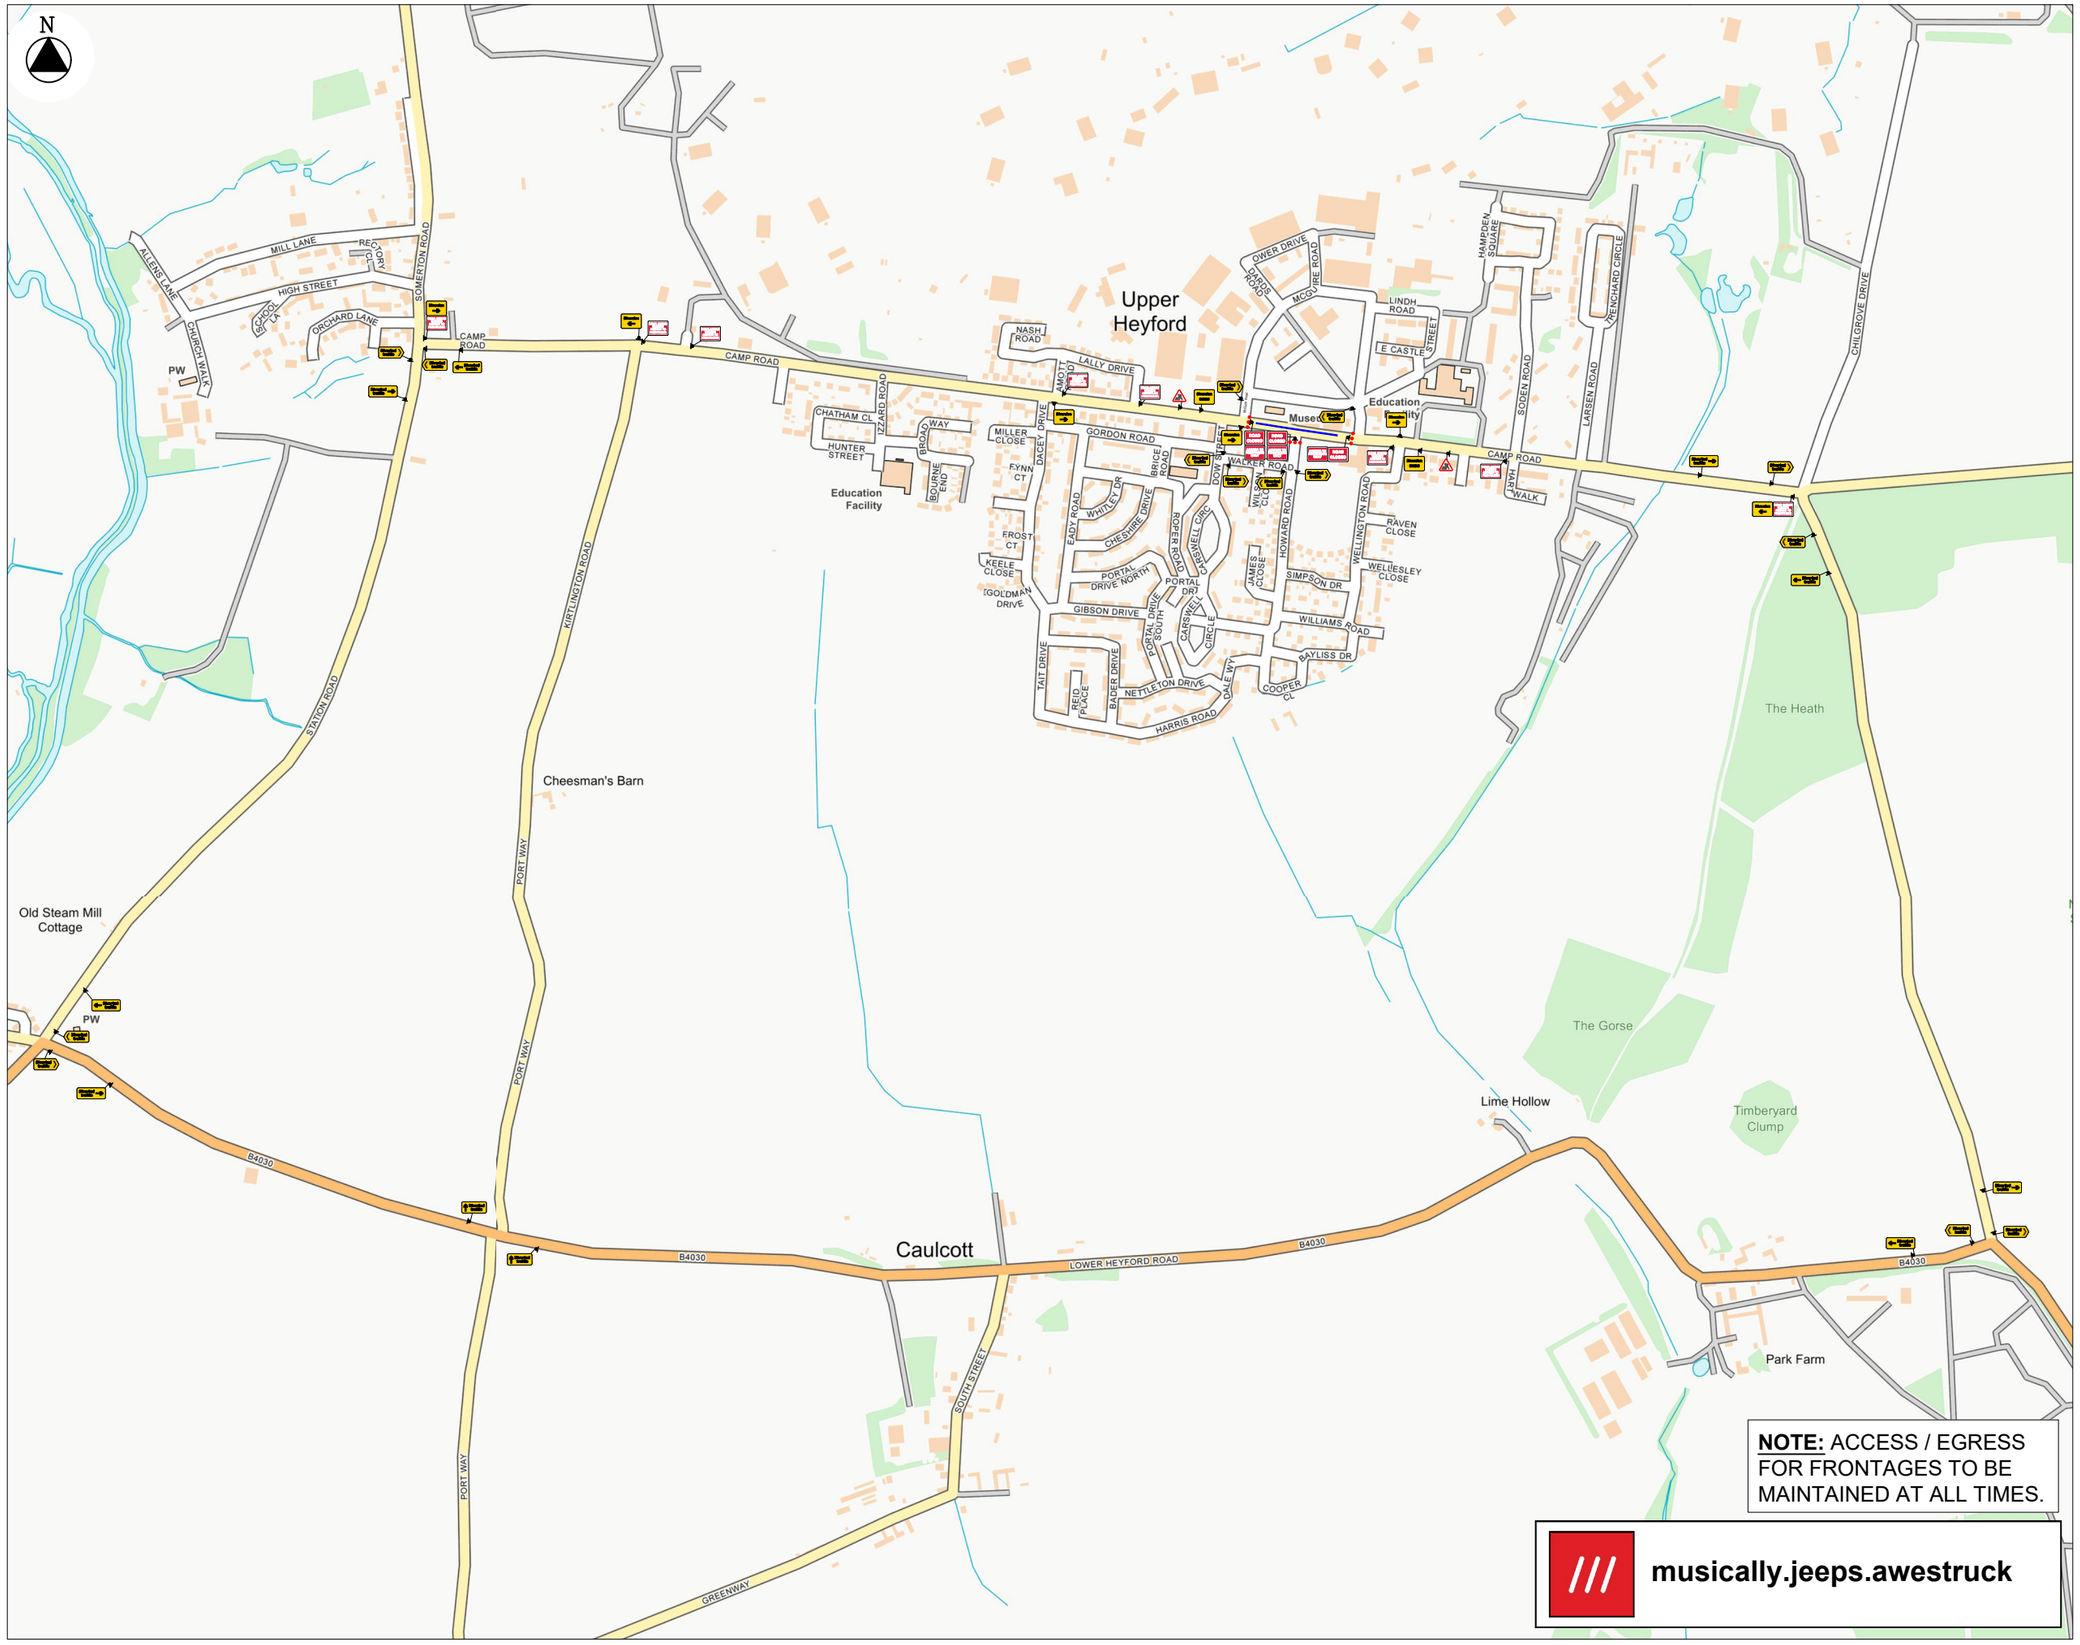

NOTE: ACCESS / EGRESS FOR FRONTAGES TO BE MAINTAINED AT ALL TIMES.

///musically.jeeps.awestruck

SIGNAL
TRAFFIC MANAGEMENT DESIGN

SAFETY BY DESIGN

www.signaltrafficmanagement.co.uk Tel: 01562 825 557

NOTES

- TRAFFIC SIGN
- TRAFFIC CONE
- WORK AREA
- DIVERSION
- DIVERSION ROUTE
- ONE WAY SYSTEM

Qty: 8 Ref: 13-9 Schedule 13 : Temporary Sign	
Qty: 3 Ref: 13-9 Schedule 13 : Temporary Sign	
Qty: 2 Ref: 2702 End of temporary diversion route	
Qty: 4 Ref: 2702 Start of temporary diversion route	
Qty: 3 Ref: 2702 Start of temporary diversion route	
Qty: 4 Ref: 2703 Direction of temporary diversion route from junction ahead	
Qty: 4 Ref: 2703 Direction of temporary diversion route from junction ahead	
Qty: 2 Ref: 2703 Direction of temporary diversion route from junction ahead	
Qty: 4 Ref: 2704 Direction of temporary diversion route	
Qty: 4 Ref: 2704 Direction of temporary diversion route	
Qty: 2 Ref: 7001 Road works ahead	
Qty: 3 Ref: 7010-FP-13-9 Nature of temporary hazard ahead - Road Closed	
Qty: 2 Ref: 7010.1 Nature of temporary hazard ahead - Road Ahead Closed	

CAMP ROAD

Speed of road	Minimum Sideways safety zone 0.5 M (min)	(S)
30	Minimum Longways safety zone 0.5 M (min)	(L)

DIVERSION ROUTE

CLOCKWISE: **CAMP ROAD, B4030, STATION ROAD**

ANTI CLOCKWISE: **STATION ROAD, B4030, CAMP ROAD**

TOTAL NUMBER OF SIGNS: 45

CLIENT: ECL Civil Engineering Ltd

SITE: Camp Road, Upper Heyford, OX25 5LS


GRID REF: 451287 , 225791

TITLE: Road Closure

SCALE AT A3:	DATE:	DRAWN:	CHECKED:
NTS	26/11/25	CM	GB

PROJECT NO:	DRAWING NO:	REVISION:
GR D4546	004	-

Copyright © Signal Traffic Management LTD

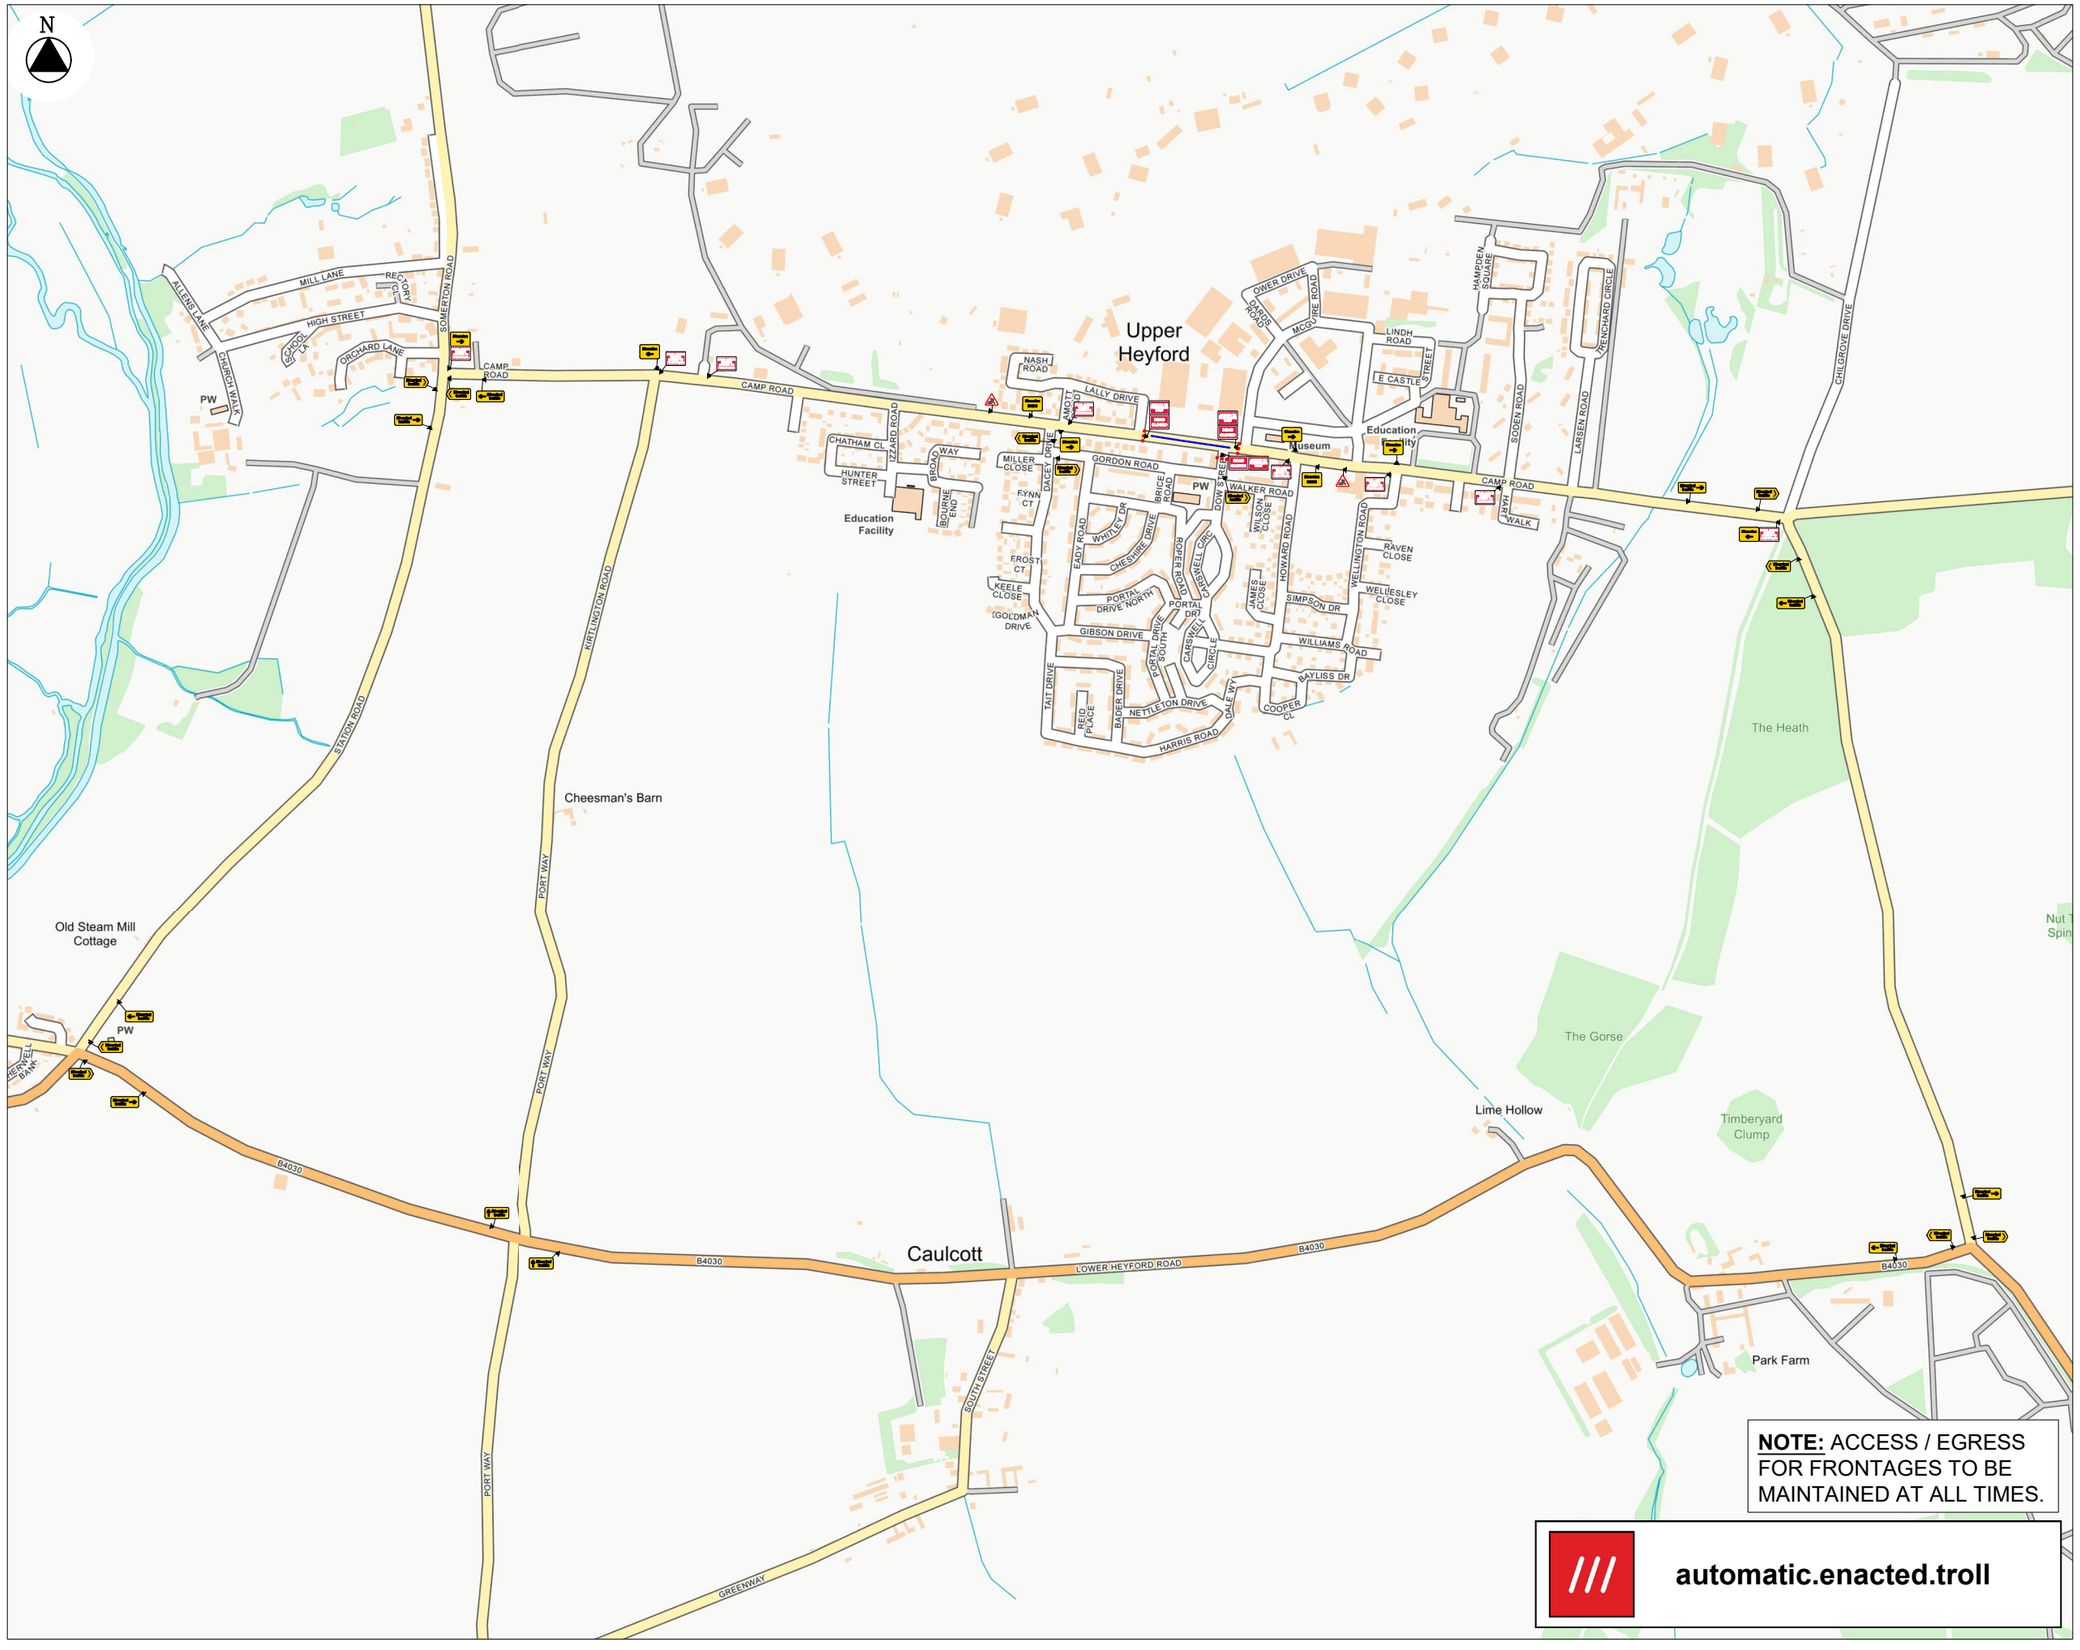

NOTE: ACCESS / EGRESS FOR FRONTAGES TO BE MAINTAINED AT ALL TIMES.

///

automatic.enacted.troll

SIGNAL
TRAFFIC MANAGEMENT DESIGN

SAFETY BY DESIGN

www.signaltrafficmanagement.co.uk Tel: 01562 825 557

NOTES

- TRAFFIC SIGN
- TRAFFIC CONE
- WORK AREA
- DIVERSION
- DIVERSION ROUTE
- ONE WAY SYSTEM

Qty: 8 Ref: 13-9 Schedule 13 : Temporary Sign	
Qty: 3 Ref: 13-9 Schedule 13 : Temporary Sign	
Qty: 2 Ref: 2702 End of temporary diversion route	
Qty: 4 Ref: 2702 Start of temporary diversion route	
Qty: 3 Ref: 2702 Start of temporary diversion route	
Qty: 4 Ref: 2703 Direction of temporary diversion route from junction ahead	
Qty: 4 Ref: 2703 Direction of temporary diversion route from junction ahead	
Qty: 2 Ref: 2703 Direction of temporary diversion route from junction ahead	
Qty: 4 Ref: 2704 Direction of temporary diversion route	
Qty: 4 Ref: 2704 Direction of temporary diversion route	
Qty: 2 Ref: 7001 Road works ahead	
Qty: 3 Ref: 7010-FP-13-9 Nature of temporary hazard ahead - Road Closed	
Qty: 2 Ref: 7010.1 Nature of temporary hazard ahead - Road Ahead Closed	

CAMP ROAD

Speed of road	Minimum Sideways safety zone 0.5 M (min)	(S)
30	Minimum Longways safety zone 0.5 M (min)	(L)

DIVERSION ROUTE

CLOCKWISE: **CAMP ROAD, B4030, STATION ROAD**

ANTI CLOCKWISE: **STATION ROAD, B4030, CAMP ROAD**

TOTAL NUMBER OF SIGNS: 45


CLIENT:

ECL Civil Engineering Ltd

SITE:	Camp Road, Upper Heyford, OX25 5LS
GRID REF:	451211 , 225805
TITLE:	Road Closure

SCALE AT A3:	DATE:	DRAWN:	CHECKED:
NTS	26/11/25	CM	GB
PROJECT NO:		DRAWING NO:	REVISION:
GR D4546		005	-

Copyright © Signal Traffic Management LTD

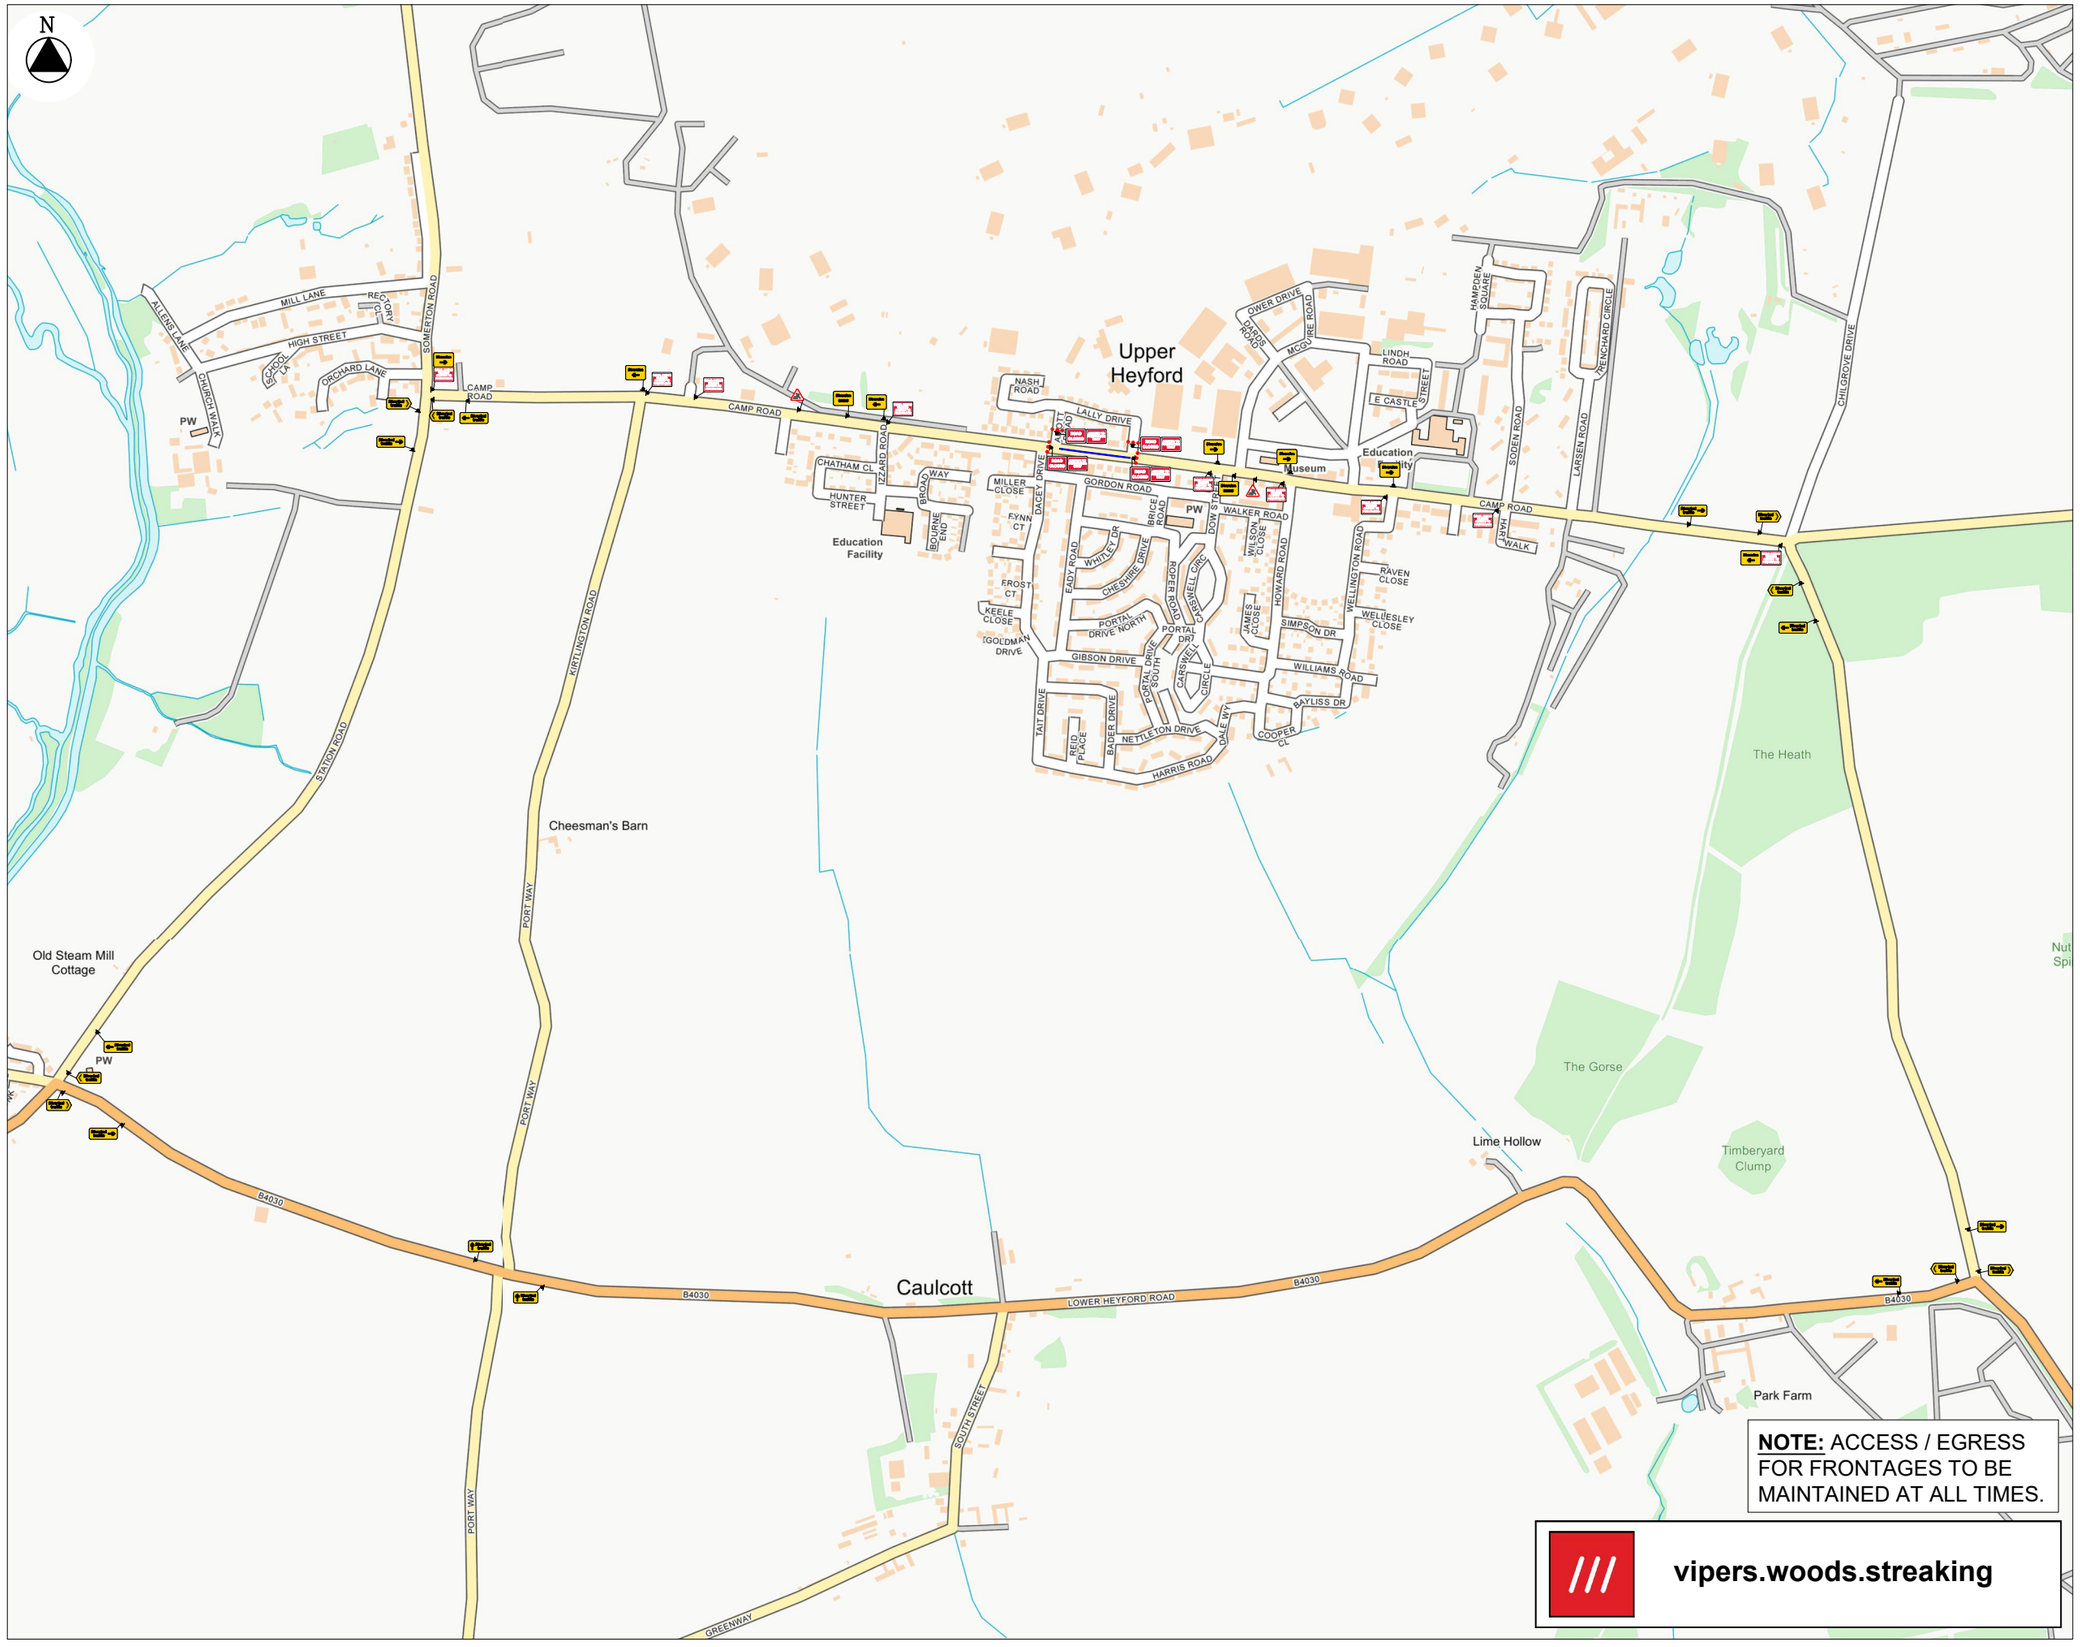

NOTE: ACCESS / EGRESS FOR FRONTAGES TO BE MAINTAINED AT ALL TIMES.

///

vipers.woods.streaking

SIGNAL
TRAFFIC MANAGEMENT DESIGN

SAFETY BY DESIGN

www.signaltrafficmanagement.co.uk Tel: 01562 825 557

NOTES

- TRAFFIC SIGN
- TRAFFIC CONE
- WORK AREA
- DIVERSION
- DIVERSION ROUTE
- ONE WAY SYSTEM

Qty: 8 Ref: 13-9 Schedule 13 : Temporary Sign	ROAD WORKS AHEAD
Qty: 3 Ref: 13-9 Schedule 13 : Temporary Sign	ROAD CLOSED AHEAD
Qty: 2 Ref: 2702 End of temporary diversion route	Diversion ends
Qty: 4 Ref: 2702 Start of temporary diversion route	Diversion
Qty: 3 Ref: 2702 Start of temporary diversion route	Diversion
Qty: 4 Ref: 2703 Direction of temporary diversion route from junction ahead	Diverted traffic
Qty: 4 Ref: 2703 Direction of temporary diversion route from junction ahead	Diverted traffic
Qty: 2 Ref: 2703 Direction of temporary diversion route from junction ahead	Diverted traffic
Qty: 4 Ref: 2704 Direction of temporary diversion route	Diverted traffic
Qty: 4 Ref: 2704 Direction of temporary diversion route	Diverted traffic
Qty: 2 Ref: 7001 Road works ahead	
Qty: 3 Ref: 7010-FP-13-9 Nature of temporary hazard ahead - Road Closed	ROAD CLOSED
Qty: 2 Ref: 7010.1 Nature of temporary hazard ahead - Road Ahead Closed	ROAD CLOSED AHEAD

CAMP ROAD

Speed of road	Minimum Sideways safety zone 0.5 M (min)	(S)
30	Minimum Longways safety zone 0.5 M (min)	(L)

DIVERSION ROUTE

CLOCKWISE: **CAMP ROAD, B4030, STATION ROAD**

ANTI CLOCKWISE: **STATION ROAD, B4030, CAMP ROAD**

TOTAL NUMBER OF SIGNS: 45

CLIENT:

ECL Civil Engineering Ltd


SITE: Camp Road, Upper Heyford, OX25 5LS

GRID REF: 450981 , 225831

TITLE: Road Closure

SCALE AT A3:	DATE:	DRAWN:	CHECKED:
NTS	26/11/25	CM	GB
PROJECT NO:		DRAWING NO:	REVISION:
GR D4546		006	-

Copyright © Signal Traffic Management LTD

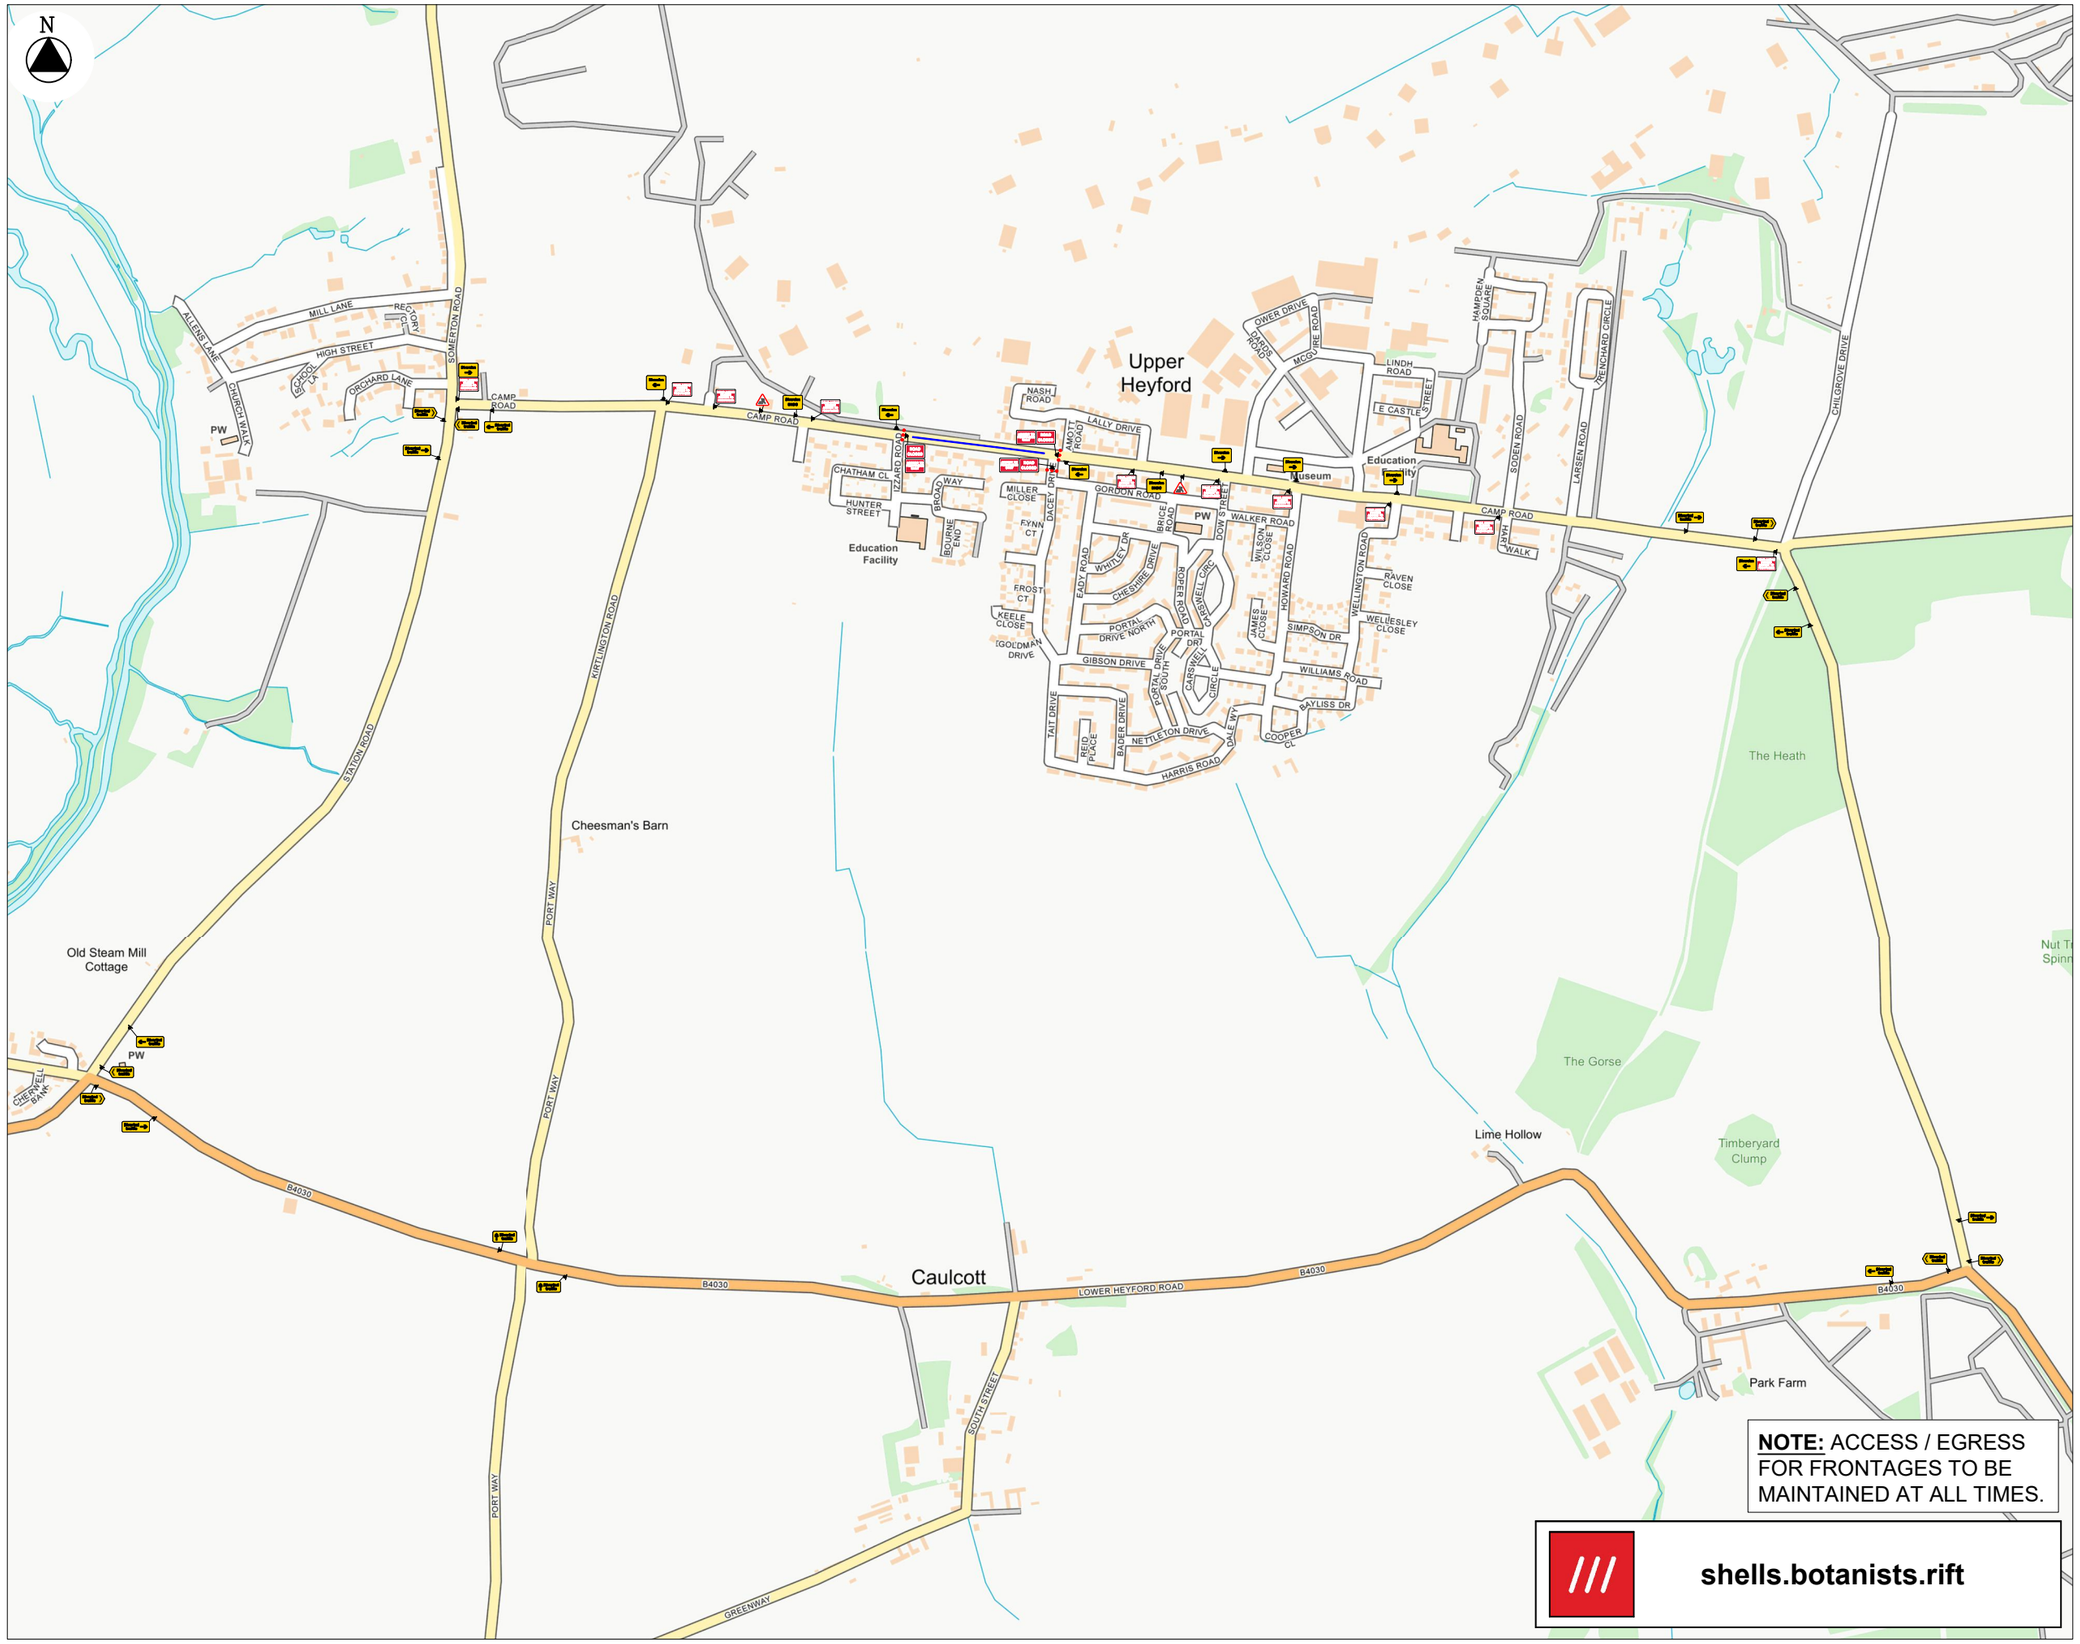

NOTE: ACCESS / EGRESS FOR FRONTAGES TO BE MAINTAINED AT ALL TIMES.

///

shells.botanists.rift

SIGNAL
TRAFFIC MANAGEMENT DESIGN

SAFETY BY DESIGN

www.signaltrafficmanagement.co.uk Tel: 01562 825 557

NOTES

- TRAFFIC SIGN
- TRAFFIC CONE
- WORK AREA
- DIVERSION
- DIVERSION ROUTE
- ONE WAY SYSTEM

Qty: 8 Ref: 13-9 Schedule 13 : Temporary Sign	
Qty: 3 Ref: 13-9 Schedule 13 : Temporary Sign	
Qty: 2 Ref: 2702 End of temporary diversion route	
Qty: 4 Ref: 2702 Start of temporary diversion route	
Qty: 3 Ref: 2702 Start of temporary diversion route	
Qty: 4 Ref: 2703 Direction of temporary diversion route from junction ahead	
Qty: 4 Ref: 2703 Direction of temporary diversion route from junction ahead	
Qty: 2 Ref: 2703 Direction of temporary diversion route from junction ahead	
Qty: 4 Ref: 2704 Direction of temporary diversion route	
Qty: 4 Ref: 2704 Direction of temporary diversion route	
Qty: 2 Ref: 7001 Road works ahead	
Qty: 3 Ref: 7010-FP-13-9 Nature of temporary hazard ahead - Road Closed	
Qty: 2 Ref: 7010.1 Nature of temporary hazard ahead - Road Ahead Closed	

CAMP ROAD

Speed of road	Minimum Sideways safety zone 0.5 M (min)	(S)
30	Minimum Longways safety zone 0.5 M (min)	(L)

DIVERSION ROUTE

CLOCKWISE: **CAMP ROAD, B4030, STATION ROAD**

ANTI CLOCKWISE: **STATION ROAD, B4030, CAMP ROAD**

TOTAL NUMBER OF SIGNS: 45

CLIENT:

ECL Civil Engineering Ltd


SITE: Camp Road, Upper Heyford, OX25 5LS

GRID REF: 450667 , 225872

TITLE: Road Closure

SCALE AT A3:	DATE:	DRAWN:	CHECKED:
NTS	26/11/25	CM	GB
PROJECT NO:		DRAWING NO:	REVISION:
GR D4546		007	-

Copyright © Signal Traffic Management LTD

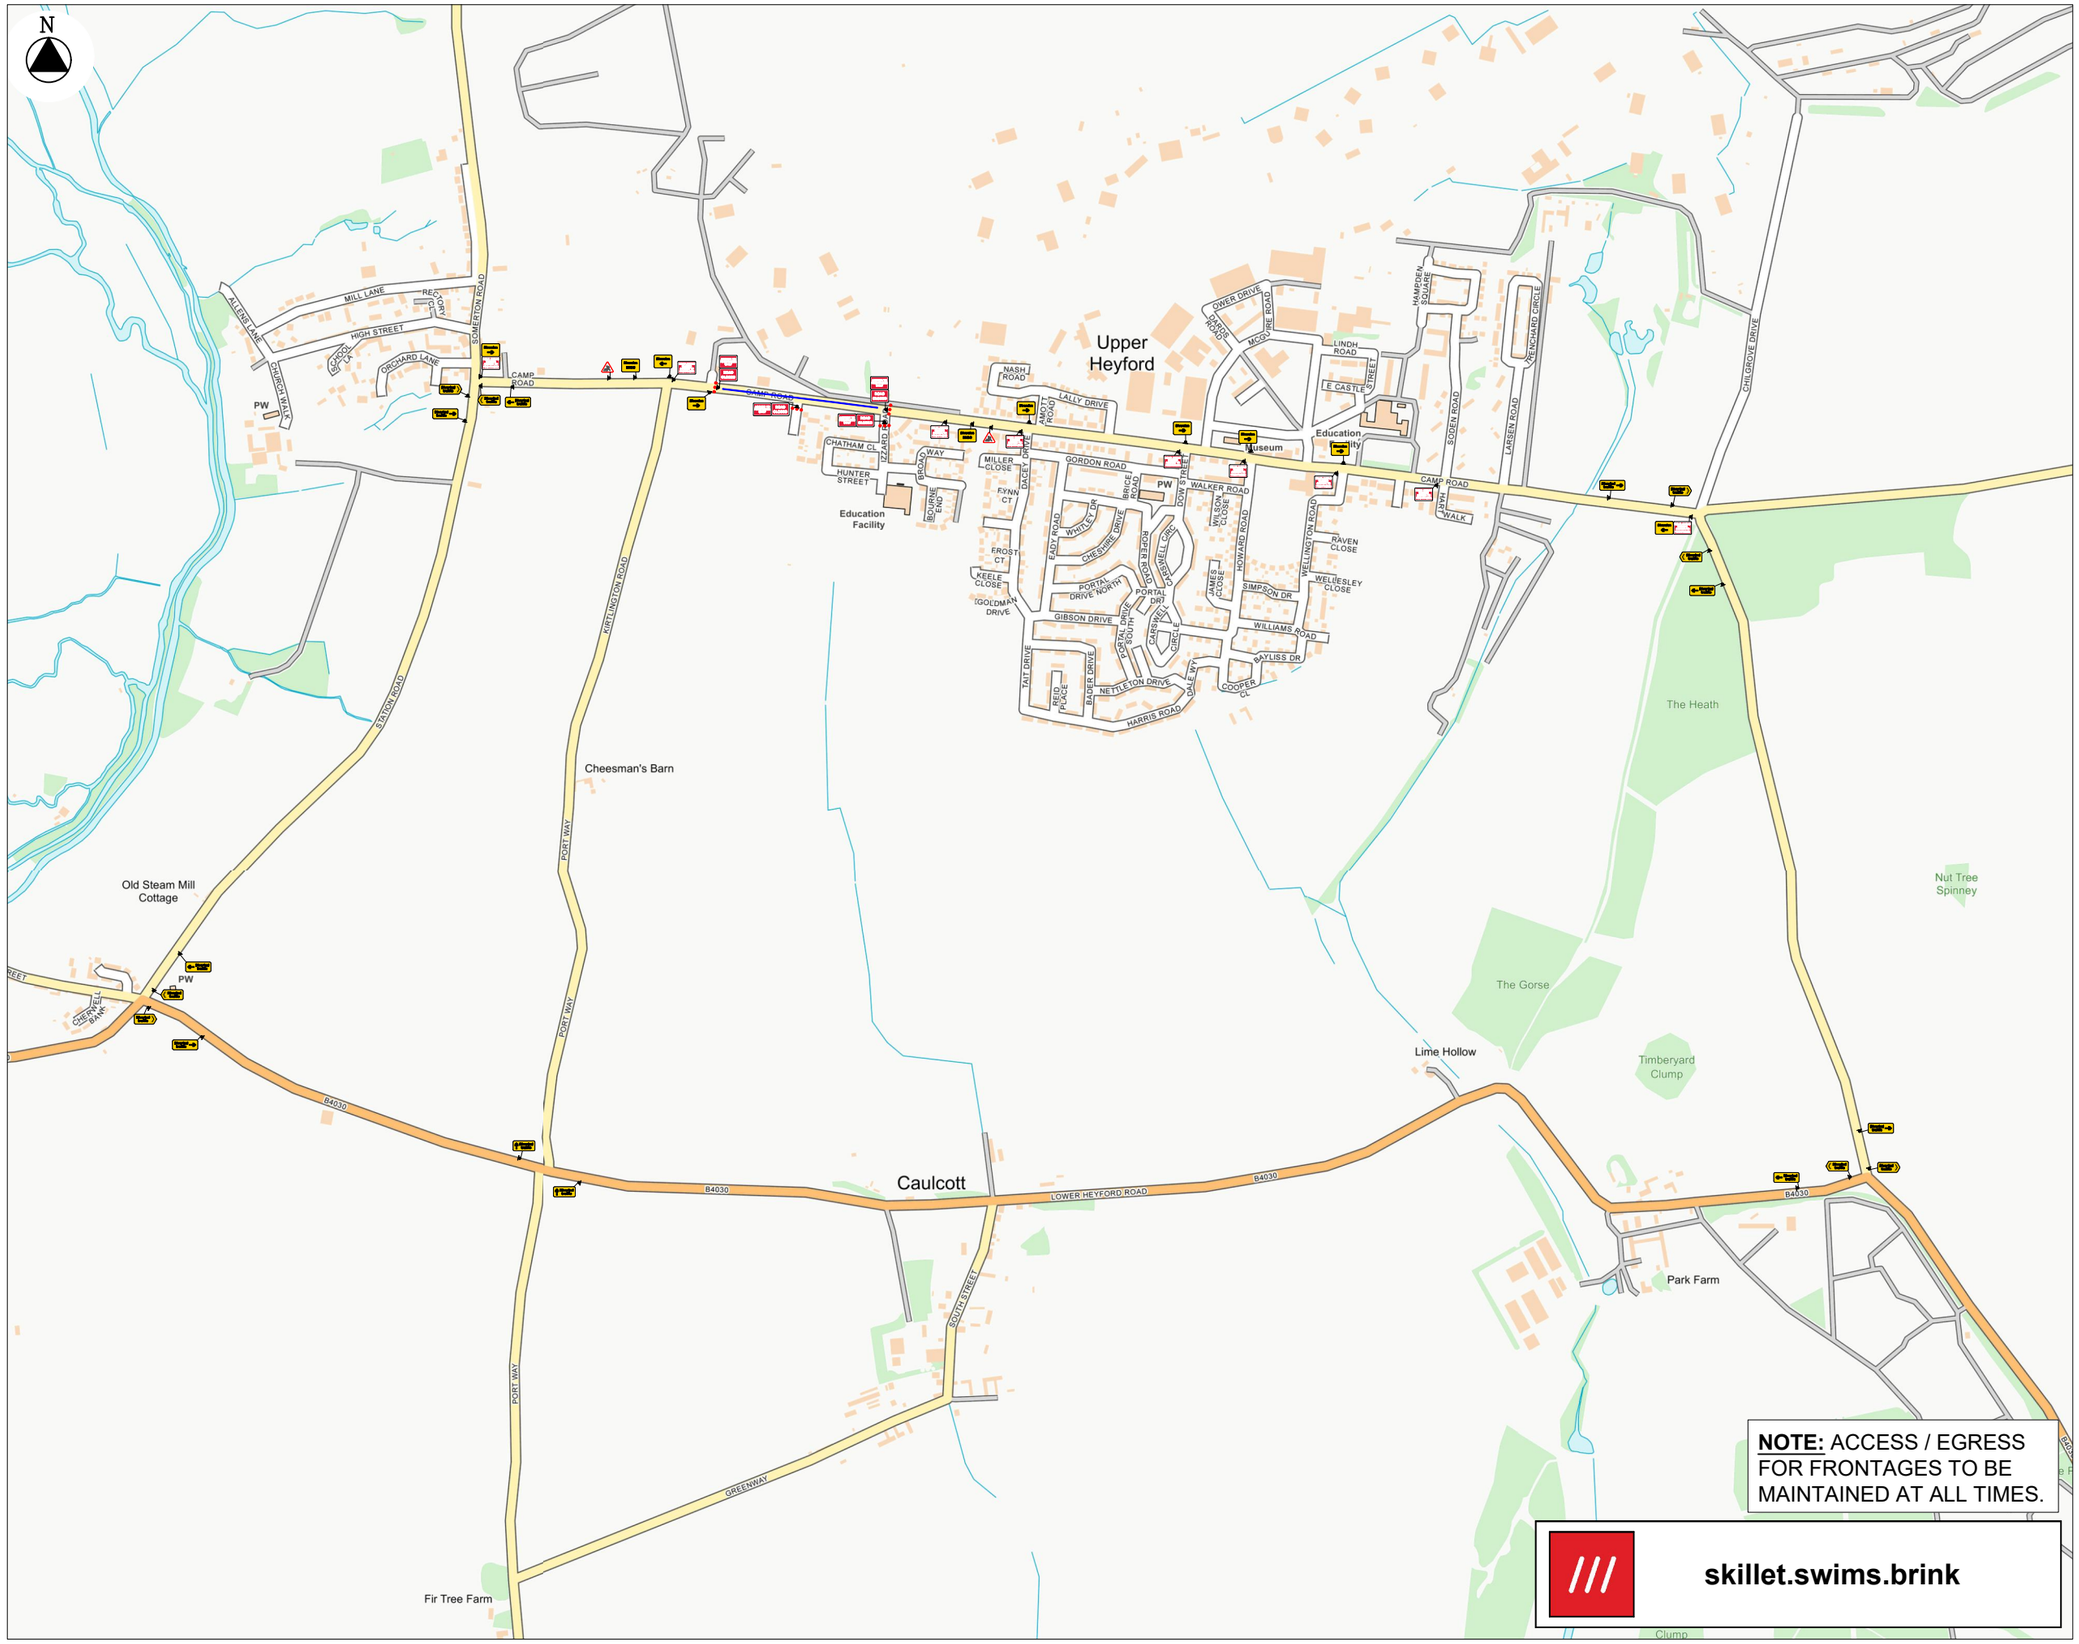

NOTE: ACCESS / EGRESS FOR FRONTAGES TO BE MAINTAINED AT ALL TIMES.

///

skillet.swims.brink

SIGNAL
TRAFFIC MANAGEMENT DESIGN

SAFETY BY DESIGN

www.signaltrafficmanagement.co.uk Tel: 01562 825 557

NOTES

- TRAFFIC SIGN
- TRAFFIC CONE
- WORK AREA
- DIVERSION
- DIVERSION ROUTE
- ONE WAY SYSTEM

Qty: 8 Ref: 13-9 Schedule 13 : Temporary Sign	
Qty: 3 Ref: 13-9 Schedule 13 : Temporary Sign	
Qty: 2 Ref: 2702 End of temporary diversion route	
Qty: 4 Ref: 2702 Start of temporary diversion route	
Qty: 3 Ref: 2702 Start of temporary diversion route	
Qty: 4 Ref: 2703 Direction of temporary diversion route from junction ahead	
Qty: 4 Ref: 2703 Direction of temporary diversion route from junction ahead	
Qty: 2 Ref: 2703 Direction of temporary diversion route from junction ahead	
Qty: 4 Ref: 2704 Direction of temporary diversion route	
Qty: 4 Ref: 2704 Direction of temporary diversion route	
Qty: 2 Ref: 7001 Road works ahead	
Qty: 3 Ref: 7010-FP-13-9 Nature of temporary hazard ahead - Road Closed	
Qty: 2 Ref: 7010.1 Nature of temporary hazard ahead - Road Ahead Closed	

CAMP ROAD

Speed of road	Minimum Sideways safety zone 0.5 M (min)	(S)
30	Minimum Longways safety zone 0.5 M (min)	(L)

DIVERSION ROUTE

CLOCKWISE: **CAMP ROAD, B4030, STATION ROAD**

ANTI CLOCKWISE: **STATION ROAD, B4030, CAMP ROAD**

TOTAL NUMBER OF SIGNS: 45


CLIENT:

ECL Civil Engineering Ltd

SITE:	Camp Road, Upper Heyford, OX25 5LS
GRID REF:	450357 , 225907
TITLE:	Road Closure

SCALE AT A3:	DATE:	DRAWN:	CHECKED:
NTS	26/11/25	CM	GB
PROJECT NO:		**DRAWING NO:**	**REVISION:**
GR D4546		008	-

Copyright © Signal Traffic Management LTD

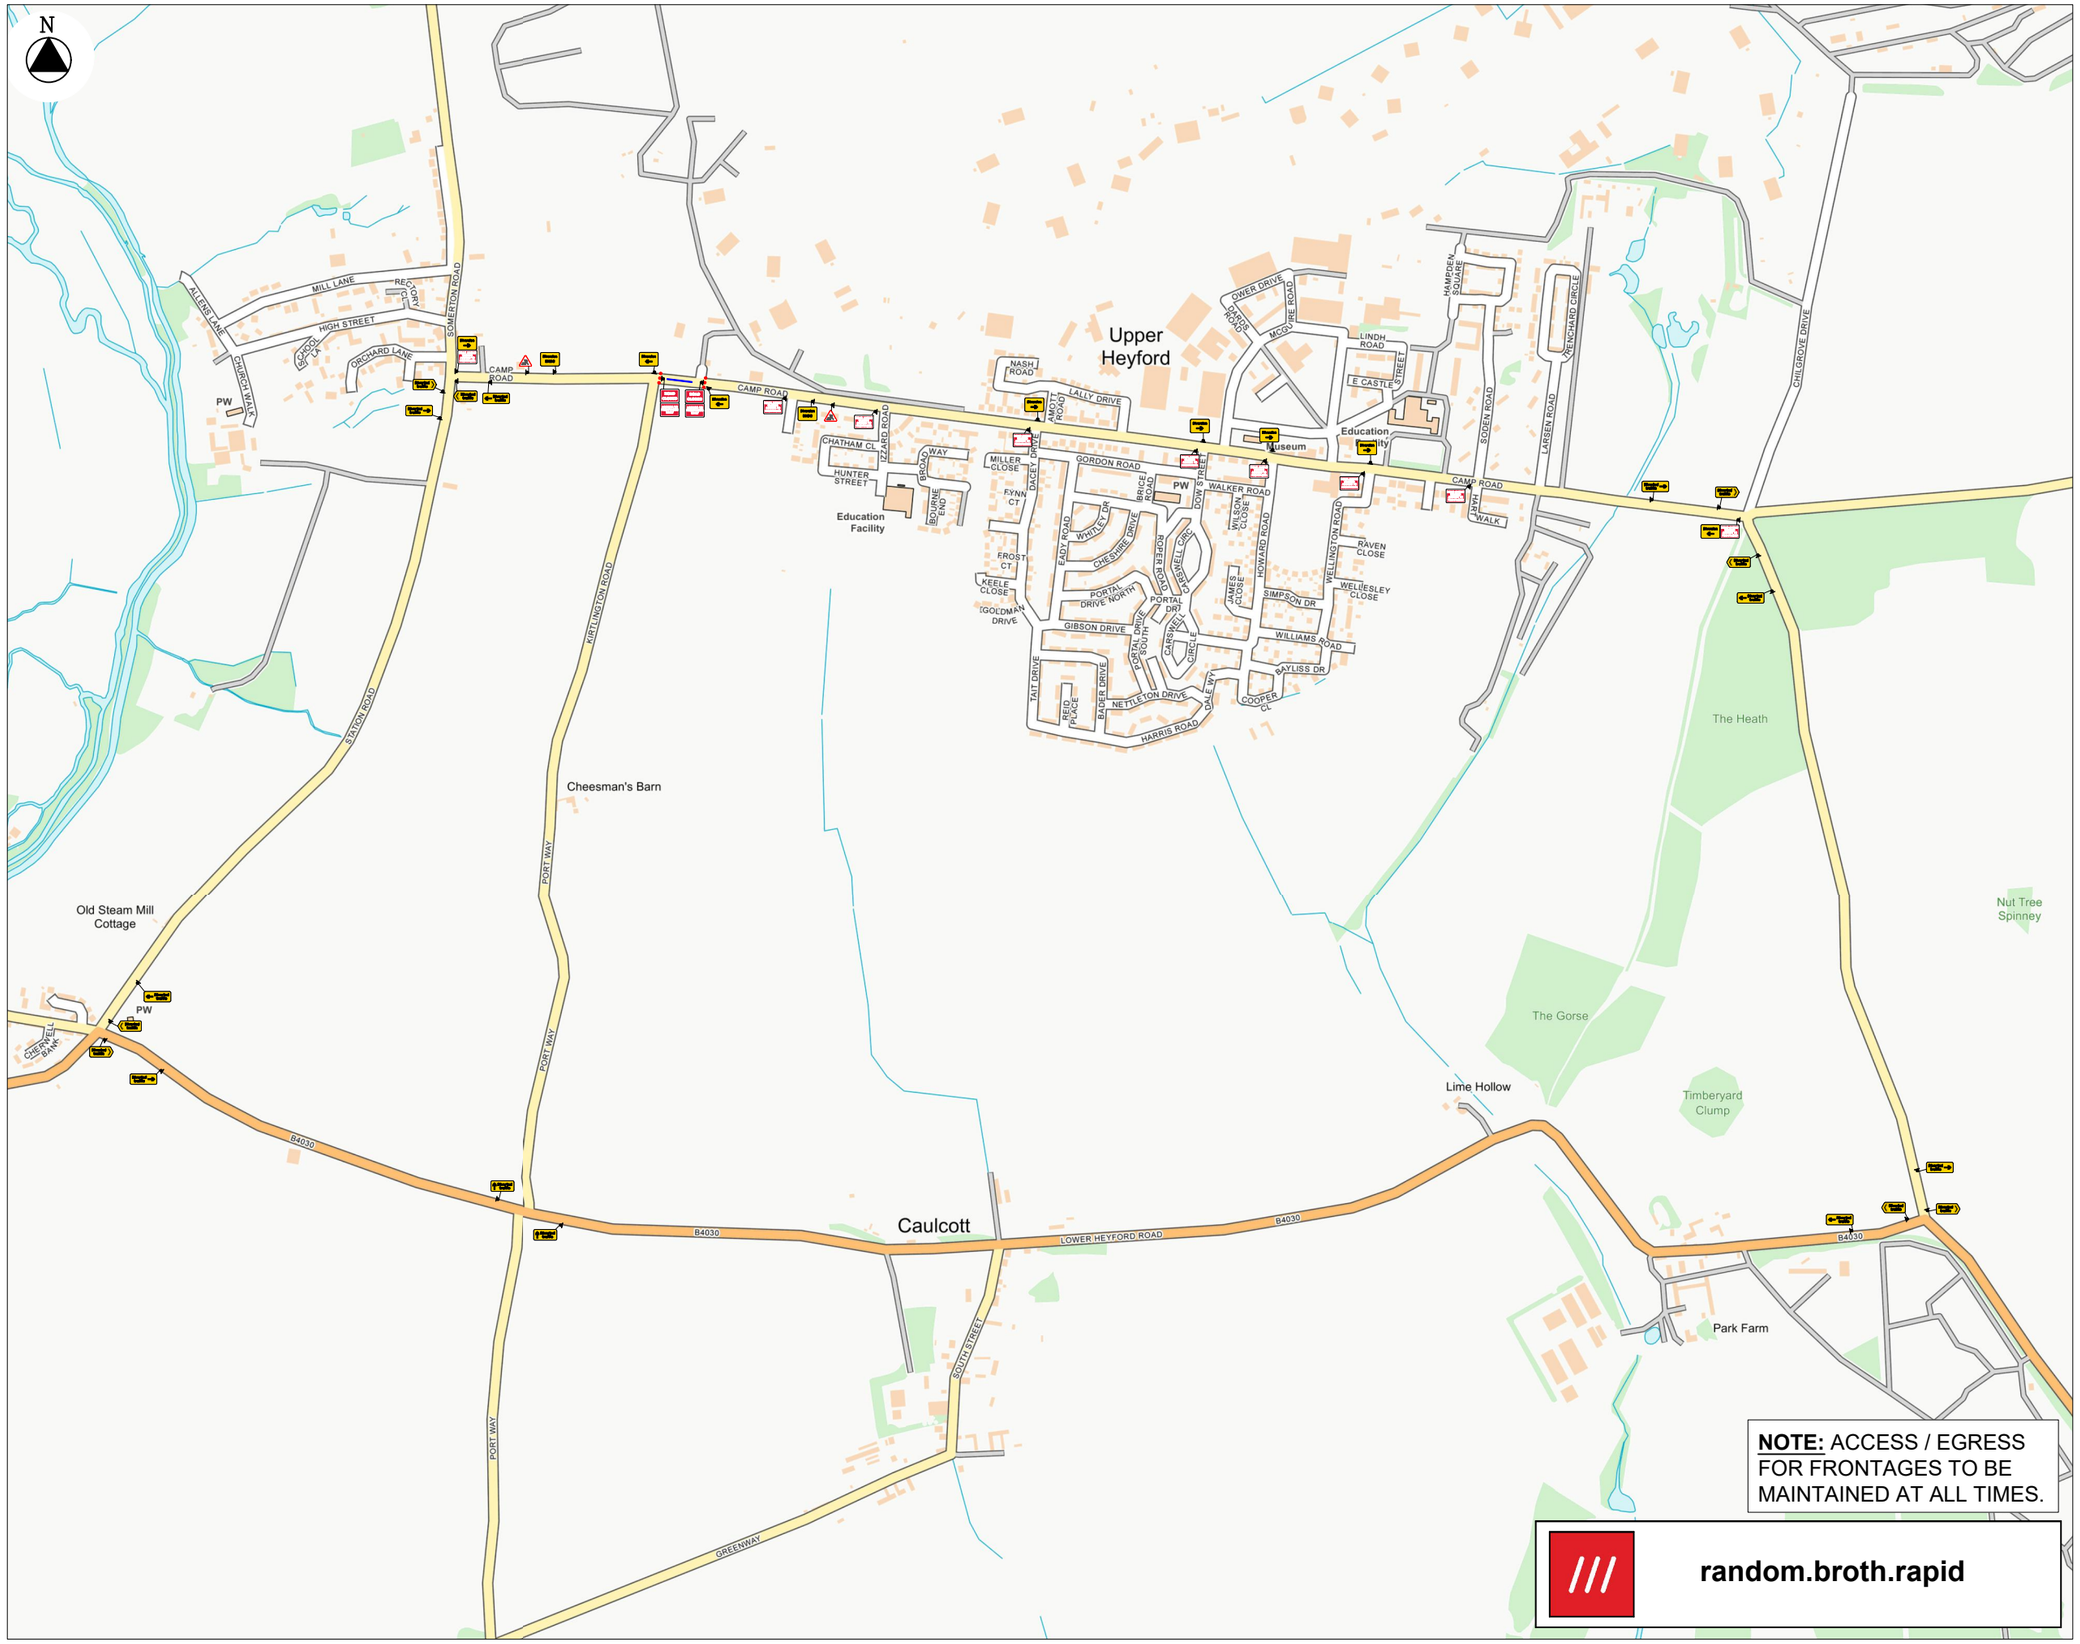

NOTE: ACCESS / EGRESS FOR FRONTAGES TO BE MAINTAINED AT ALL TIMES.

///

random.broth.rapid

SIGNAL
TRAFFIC MANAGEMENT DESIGN

SAFETY BY DESIGN

www.signaltrafficmanagement.co.uk Tel: 01562 825 557

NOTES

- TRAFFIC SIGN
- TRAFFIC CONE
- WORK AREA
- DIVERSION
- DIVERSION ROUTE
- ONE WAY SYSTEM

Qty: 8 Ref: 13-9 Schedule 13 : Temporary Sign	Roadworks Ahead
Qty: 3 Ref: 13-9 Schedule 13 : Temporary Sign	Roadworks Ahead
Qty: 2 Ref: 2702 End of temporary diversion route	Diversion ends
Qty: 4 Ref: 2702 Start of temporary diversion route	Diversion
Qty: 3 Ref: 2702 Start of temporary diversion route	Diversion
Qty: 4 Ref: 2703 Direction of temporary diversion route from junction ahead	Diverted traffic
Qty: 4 Ref: 2703 Direction of temporary diversion route from junction ahead	Diverted traffic
Qty: 2 Ref: 2703 Direction of temporary diversion route from junction ahead	Diverted traffic
Qty: 4 Ref: 2704 Direction of temporary diversion route	Diverted traffic
Qty: 4 Ref: 2704 Direction of temporary diversion route	Diverted traffic
Qty: 2 Ref: 7001 Road works ahead	
Qty: 3 Ref: 7010-FP-13-9 Nature of temporary hazard ahead - Road Closed	ROAD CLOSED
Qty: 2 Ref: 7010.1 Nature of temporary hazard ahead - Road Ahead Closed	ROAD AHEAD CLOSED

CAMP ROAD

Speed of road	Minimum Sideways safety zone 0.5 M (min)	(S)
30	Minimum Longways safety zone 0.5 M (min)	(L)

DIVERSION ROUTE

CLOCKWISE: **CAMP ROAD, B4030, STATION ROAD**

ANTI CLOCKWISE: **STATION ROAD, B4030, CAMP ROAD**

TOTAL NUMBER OF SIGNS: 45


CLIENT:

ECL Civil Engineering Ltd

SITE:	Camp Road, Upper Heyford, OX25 5LS
GRID REF:	450270 , 225923
TITLE:	Road Closure

SCALE AT A3:	DATE:	DRAWN:	CHECKED:
NTS	26/11/25	CM	GB
PROJECT NO:		DRAWING NO:	REVISION:
GR D4546		009	-

Copyright © Signal Traffic Management LTD

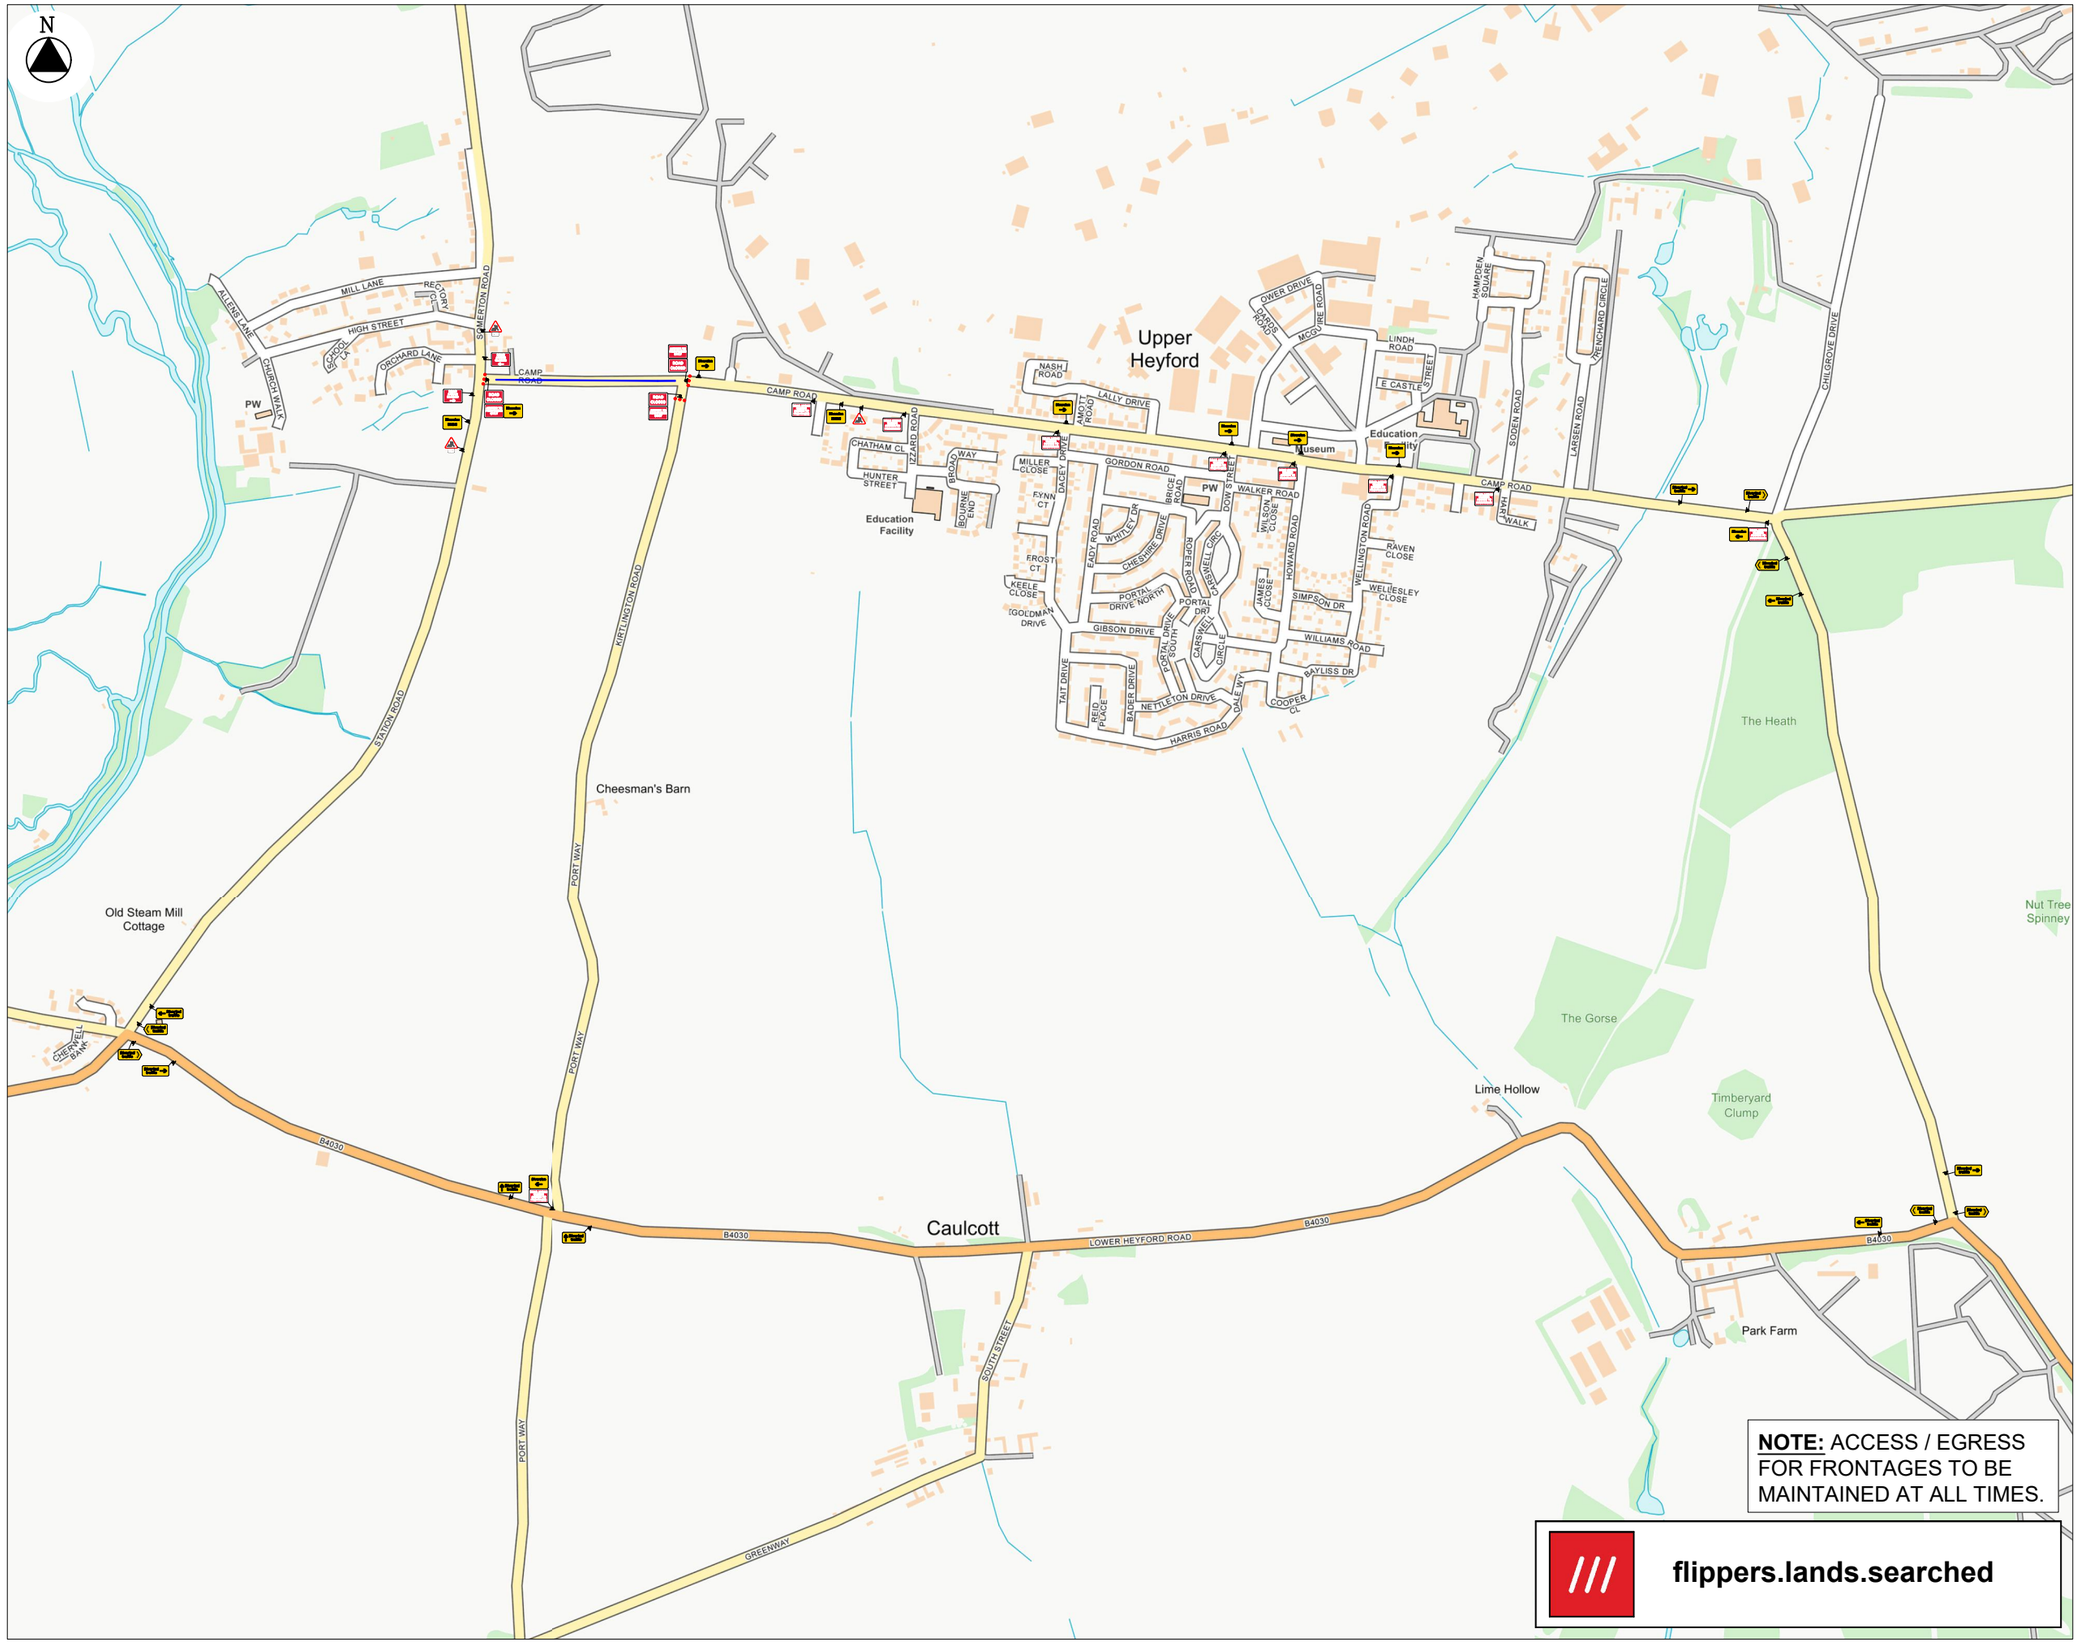

NOTE: ACCESS / EGRESS FOR FRONTAGES TO BE MAINTAINED AT ALL TIMES.

///

flippers.lands.searched

SIGNAL
TRAFFIC MANAGEMENT DESIGN

SAFETY BY DESIGN

www.signaltrafficmanagement.co.uk Tel: 01562 825 557

NOTES

- TRAFFIC SIGN
- TRAFFIC CONE
- WORK AREA
- DIVERSION
- DIVERSION ROUTE
- ONE WAY SYSTEM

Qty: 8 Ref: 13-9 Schedule 13 : Temporary Sign	
Qty: 3 Ref: 13-9 Schedule 13 : Temporary Sign	
Qty: 2 Ref: 2702 End of temporary diversion route	
Qty: 4 Ref: 2702 Start of temporary diversion route	
Qty: 3 Ref: 2702 Start of temporary diversion route	
Qty: 4 Ref: 2703 Direction of temporary diversion route from junction ahead	
Qty: 4 Ref: 2703 Direction of temporary diversion route from junction ahead	
Qty: 2 Ref: 2703 Direction of temporary diversion route from junction ahead	
Qty: 4 Ref: 2704 Direction of temporary diversion route	
Qty: 4 Ref: 2704 Direction of temporary diversion route	
Qty: 2 Ref: 7001 Road works ahead	
Qty: 3 Ref: 7010-FP-13-9 Nature of temporary hazard ahead - Road Closed	
Qty: 2 Ref: 7010.1 Nature of temporary hazard ahead - Road Ahead Closed	

CAMP ROAD

Speed of road	Minimum Sideways safety zone 0.5 M (min)	(S)
30	Minimum Longways safety zone 0.5 M (min)	(L)

DIVERSION ROUTE

CLOCKWISE: **CAMP ROAD, B4030, STATION ROAD**

ANTI CLOCKWISE: **STATION ROAD, B4030, CAMP ROAD**

TOTAL NUMBER OF SIGNS: 45

CLIENT:

ECL Civil Engineering Ltd

SITE: Camp Road, Upper Heyford, OX25 5LS

GRID REF: 449985 , 225928

TITLE: Road Closure

SCALE AT A3:	DATE:	DRAWN:	CHECKED:
NTS	26/11/25	CM	GB
PROJECT NO:		DRAWING NO:	REVISION:
GR D4546		010	-

Copyright © Signal Traffic Management LTD